FORM No. I.

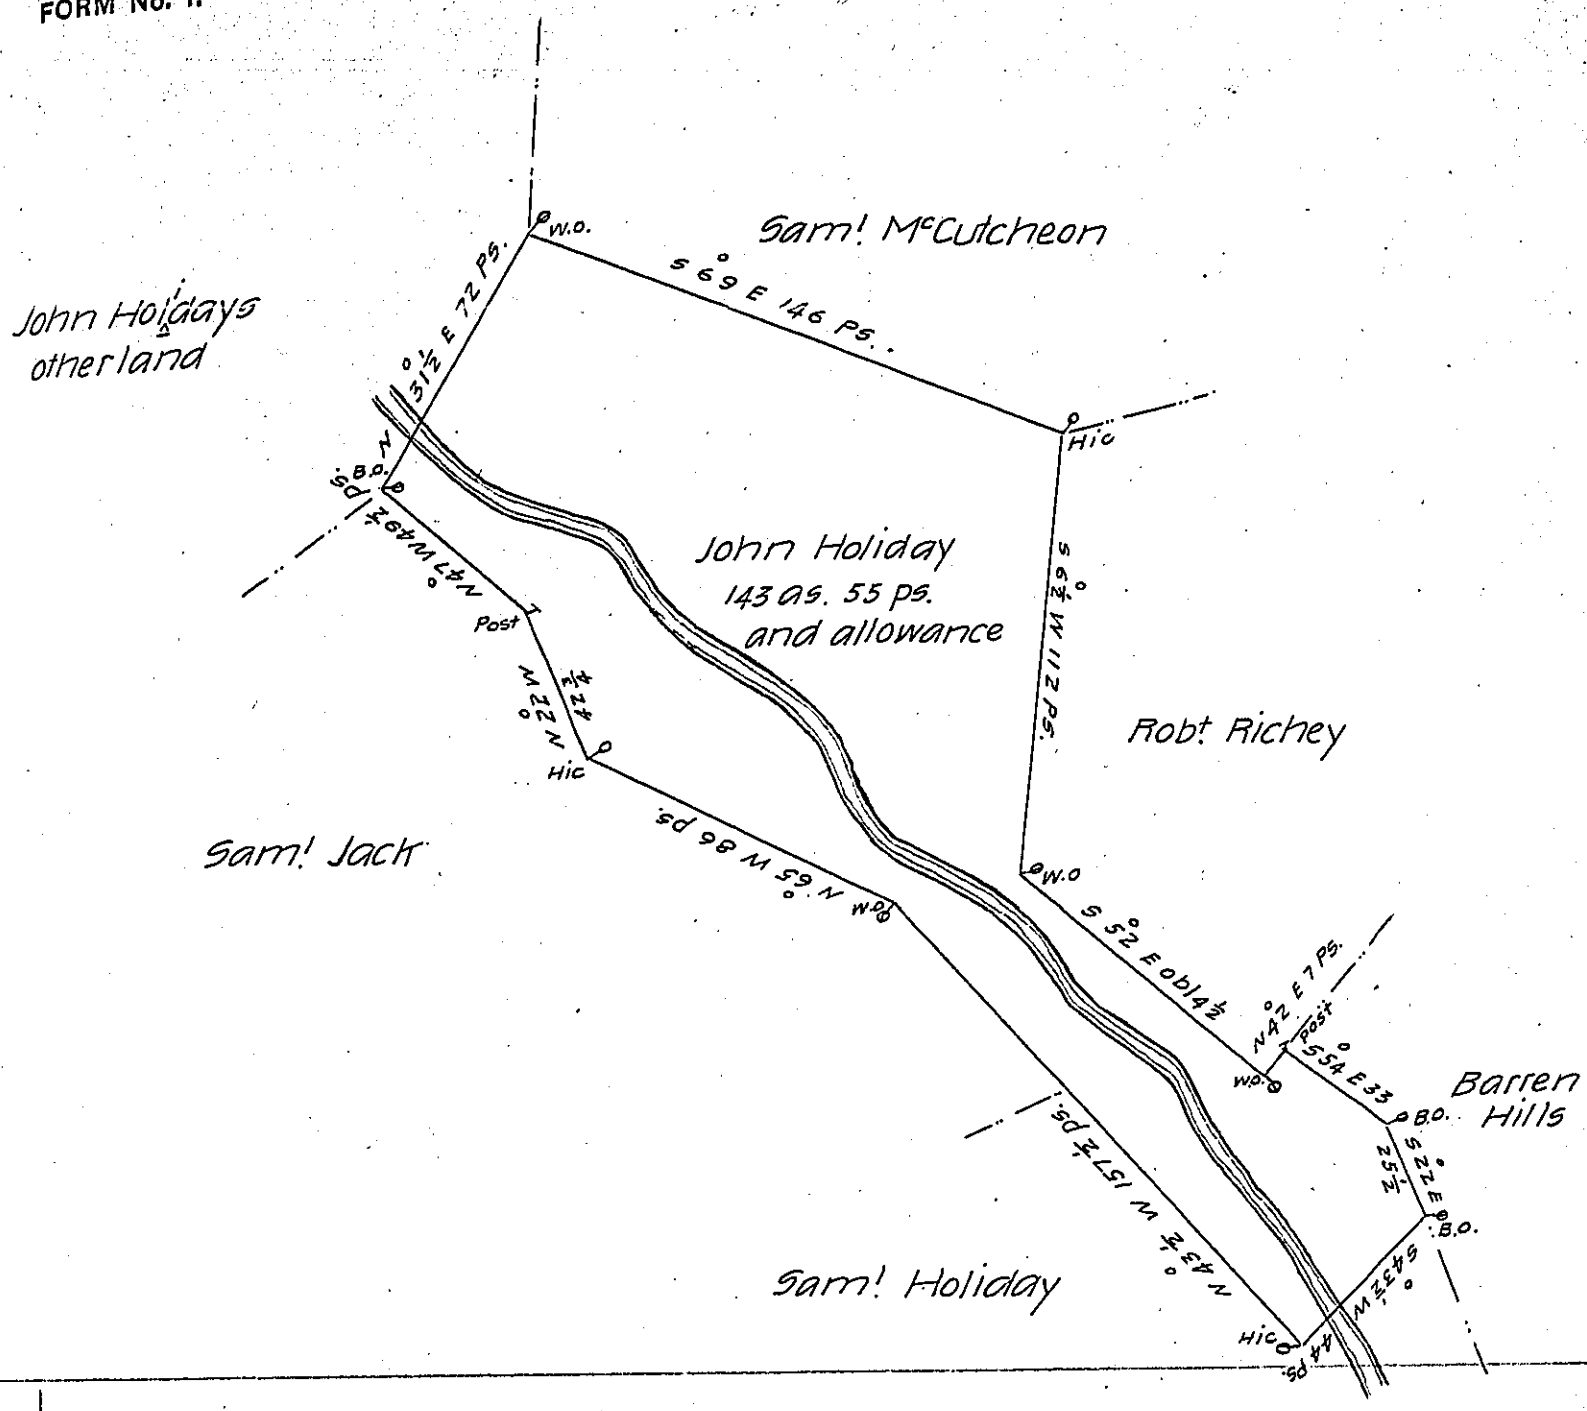

A Draught of a Tract of land situate in Peters Township Cumberland County Containing One Hundred and Forty-three acres and Fifty-five Perches and the usual allowance of Six P Cent for Roads Resurvey'd for John Holiday the 14th Day of May 1768 in Pursuance of the Honourable the Proprietaries Warrant bearing Date the 6th Day of April 1744

John Armstrong D.S.

To John Lukens Esq.r

Surveyor General

IN TESTIMONY that the above is a copy of the original remaining on file in the Department of Internal Affairs of Pennsylvania, made conformably to an Act of Assembly approved the 16th day of February, 1833, I have hereunto set my Hand and caused the Seal of said Department to be affixed at Harrisburg, this sixteenth *day of* June *1905.*

Isaac D Barnes

Secretary of Internal Affairs.