FORM No. I.

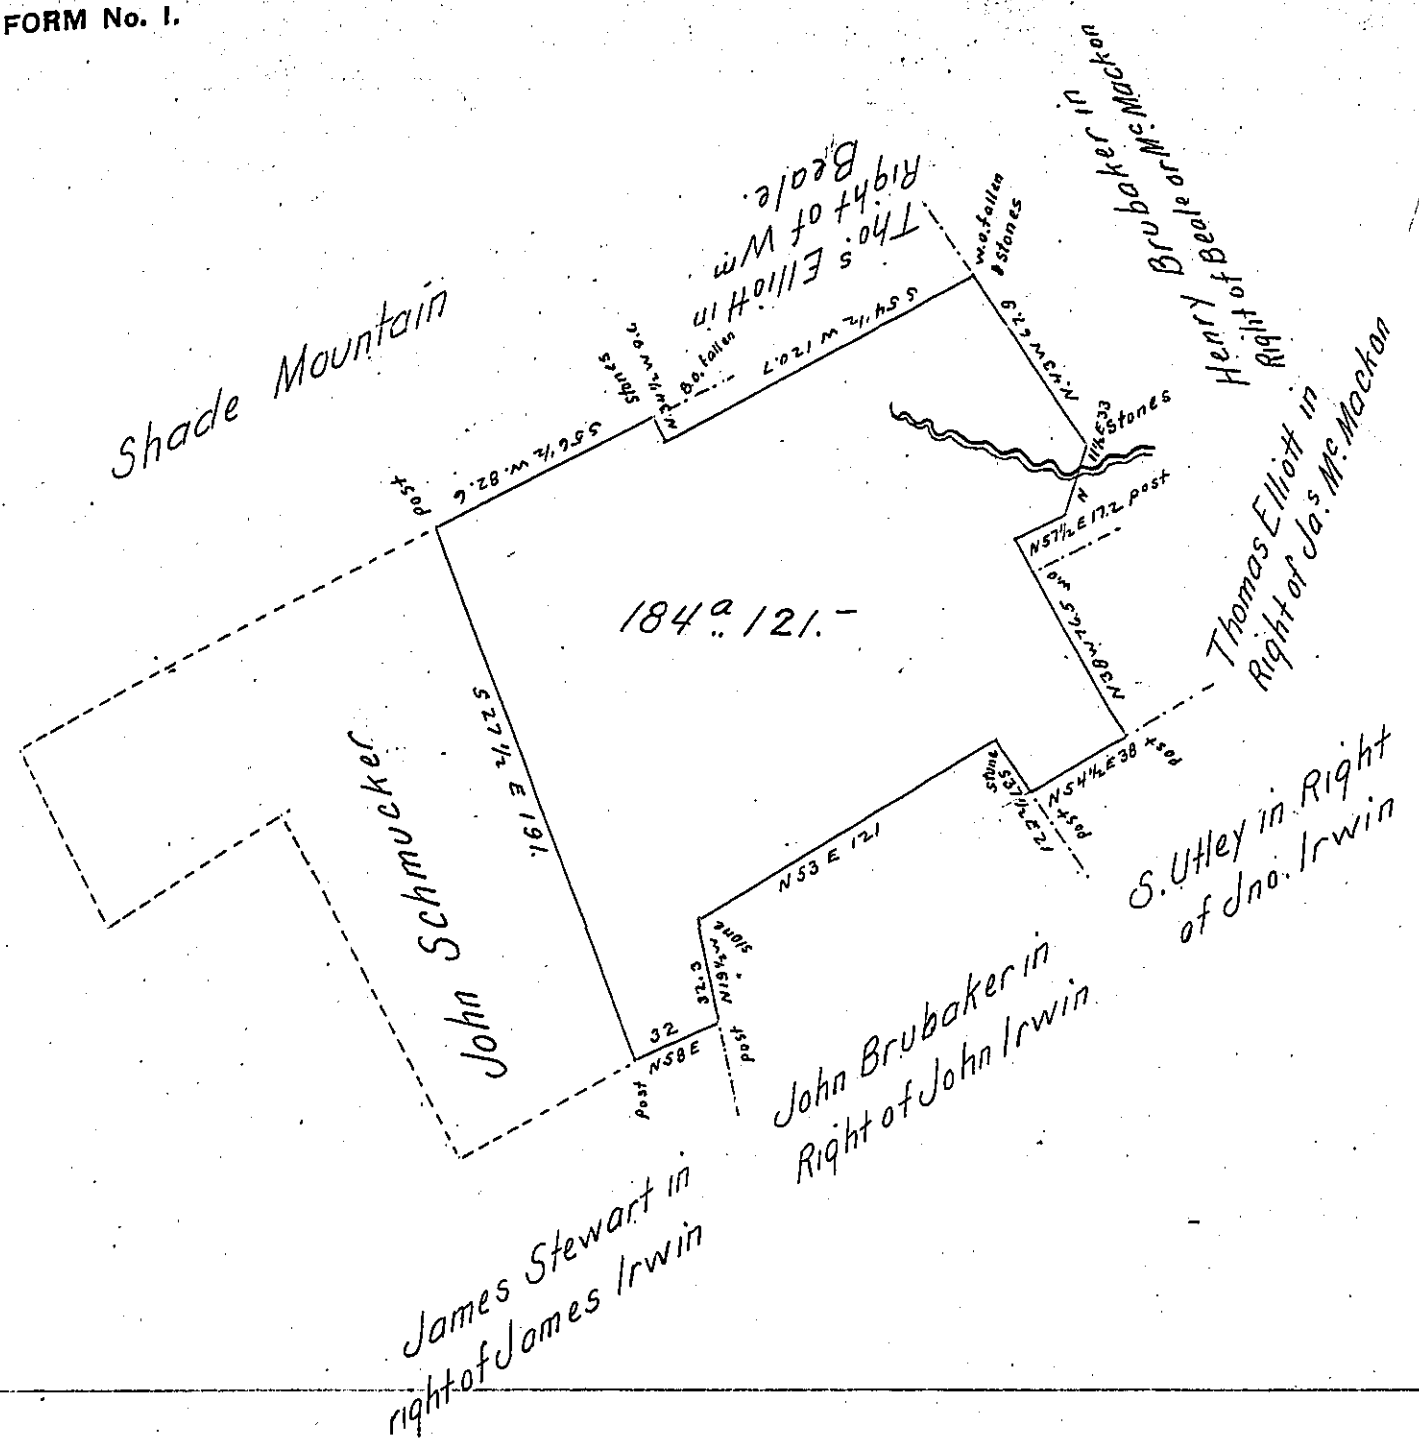

Draught of a tract of Land containing one hundred & eighty four Acres & one hundred & twenty one perches with the usual allowance of six per Cent for Roads &c. Situate in Milford township Juniata formerly Mifflin County. Being part of a Larger tract of Land Said to contain 300A. 74 perches. Surveyed May 24th 1796 in pursuance of a Warrant granted to Christopher Irwin dated 19th May 1795. Re-Surveyed the above part April 30th 1847. at the Instance of Ann & Elizabeth Irwin.

To John Laporte Esqr.
Sur. Genl.
Harrisburg
Pa.

Joseph Middagh D.S.

IN TESTIMONY that the above is a copy of the original remaining on file in the Department of Internal Affairs of Pennsylvania, made conformably to an Act of Assembly approved the 16th day of February, 1833, I have hereunto set my Hand and caused the Seal of said Department to be affixed at Harrisburg, this seventeenth *day of* June *1905.*

Grace R. Brown
Secretary of Internal Affairs.