FORM No. I.

Station	Courses	Dist.
1	N 2° W	578.
2	N 88° E	23.2
3	S 13° E	20.9
4	S 63° E	20.3
5	S 2½° W	236.
6	S 1½° W	106.2
7	S 2½° W	207.
8	S 88½° W	3.7

in perches Beginning at the S.W. corner Post

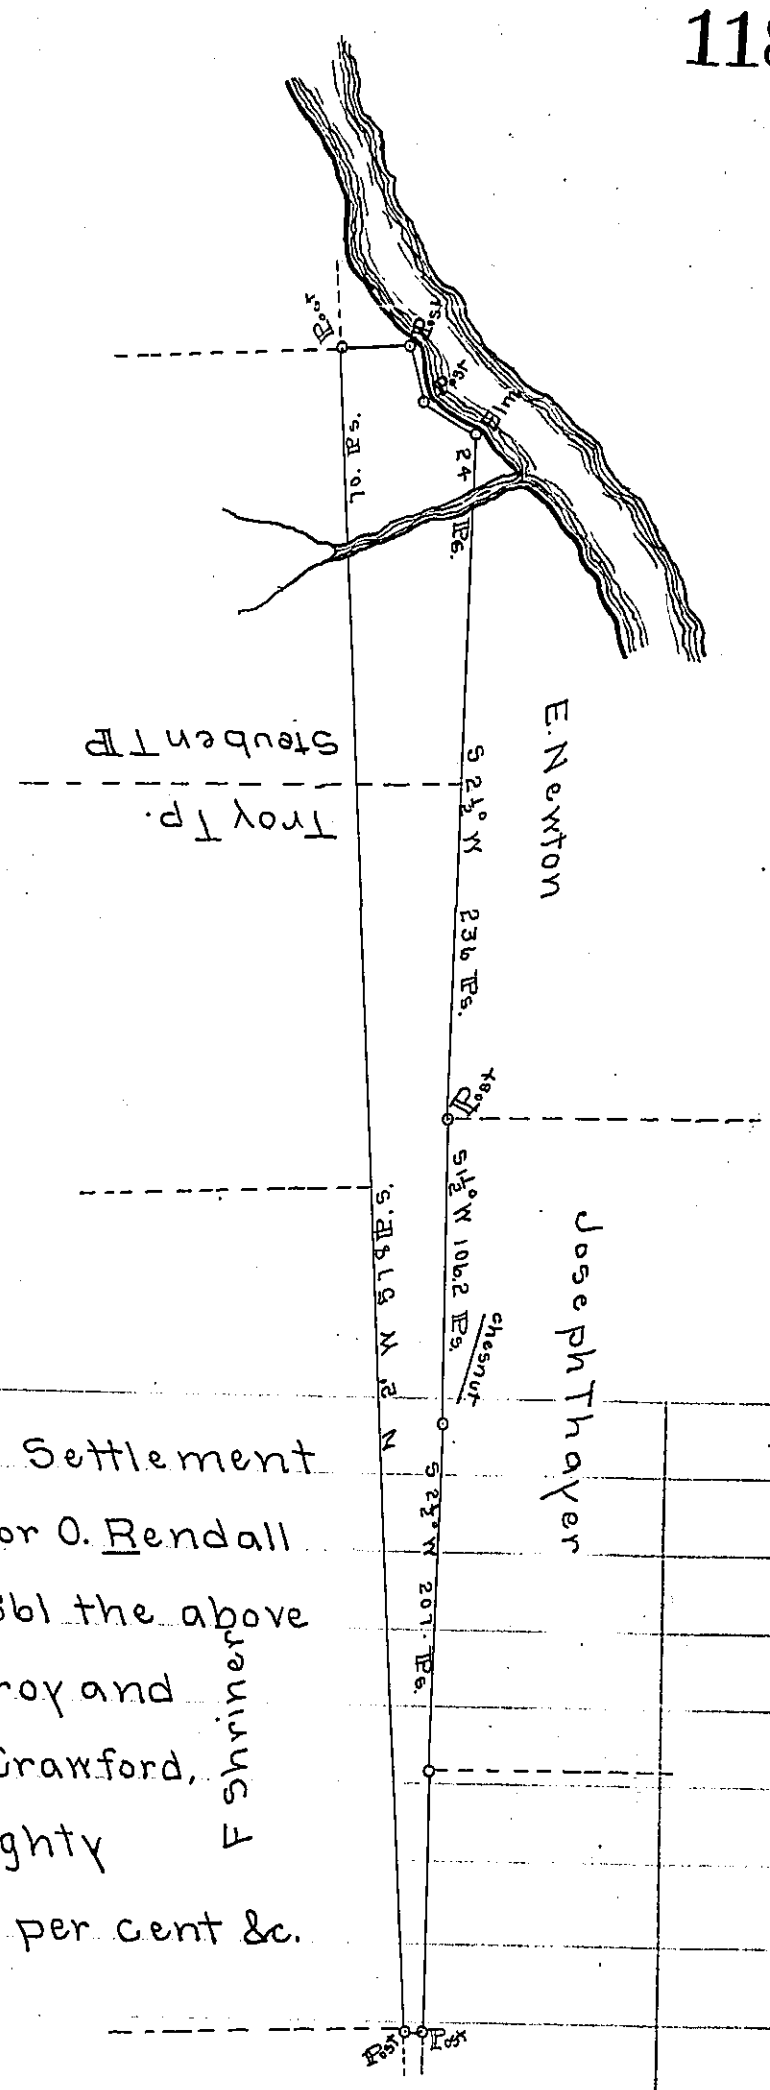

Surveyed in pursuance of the actual Settlement and improvement of Joseph Heald for O. Rendall Howe, on the 25 day of February A.D. 1861 the above described tract of land situate in Troy and Steuben townships, in the County of Crawford, containing eighty three acres and eighty eight perches and allowance of six per cent &c.

To Hon Wm H. Keim
Surveyor General

James Tryon Co. S.R

IN TESTIMONY that the above is a copy of the original remaining on file in the Department of Internal Affairs of Pennsylvania, made conformably to an Act of Assembly approved the 16th day of February, 1833, I have hereunto set my Hand and caused the Seal of said Department to be affixed at Harrisburg, this eleventh *day of* May *1905*

Isaac B. Brown
Secretary of Internal Affairs.