FORM No. I.

14 5

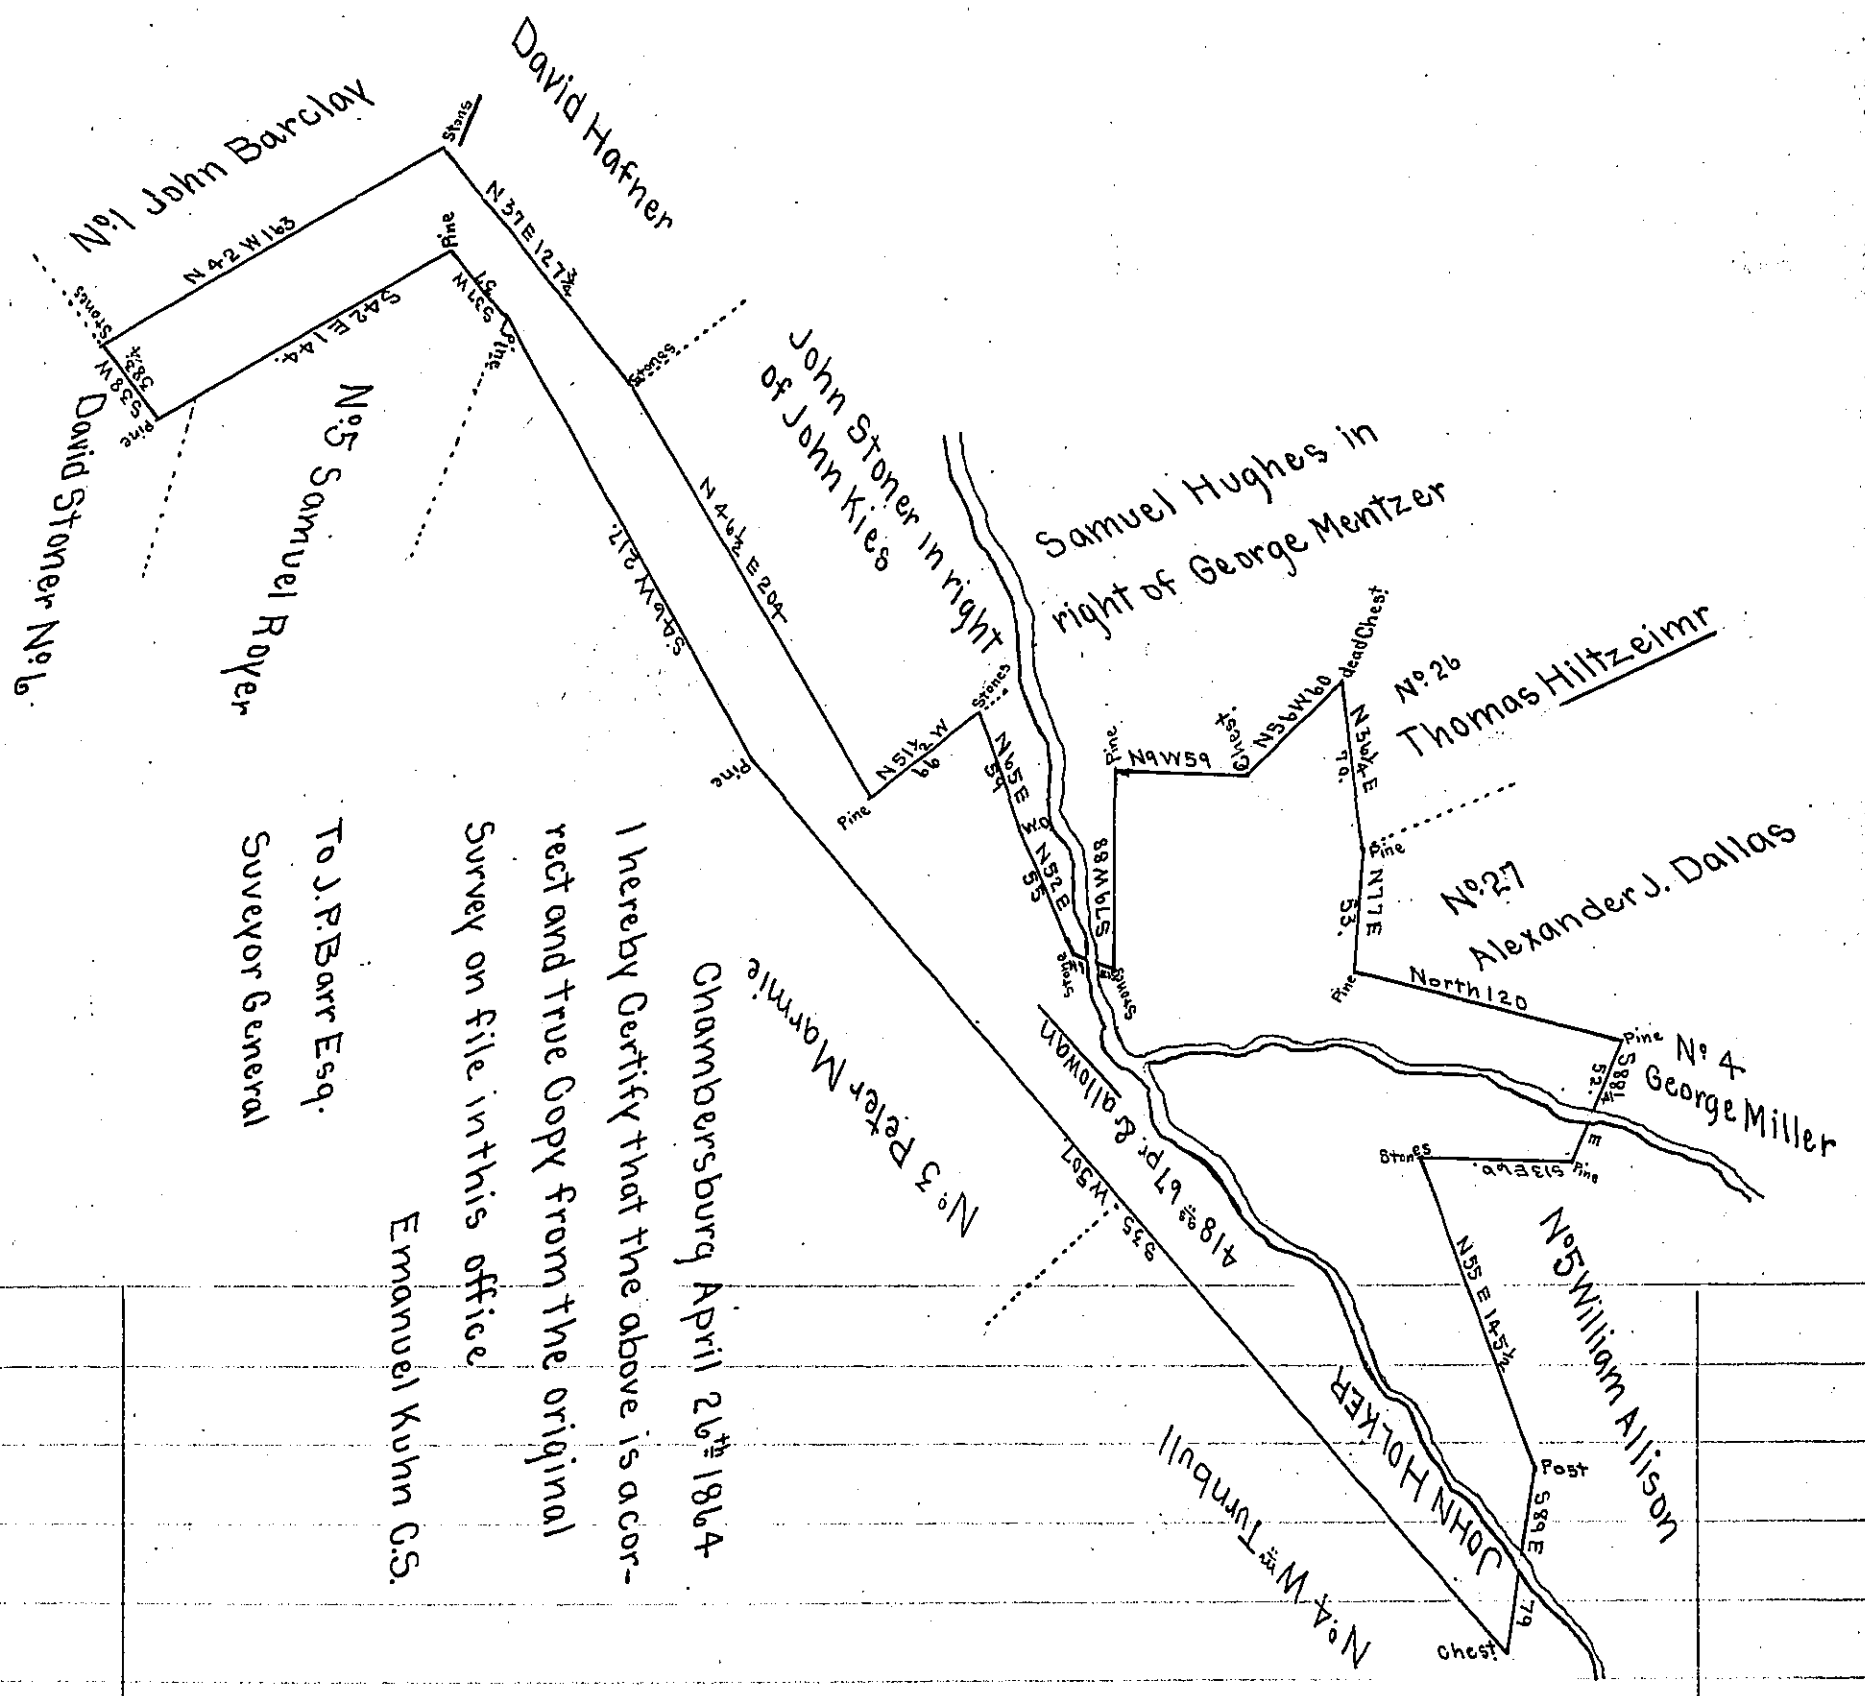

Chambersburg April 26th 1864

I hereby Certify that the above is a correct and true Copy from the original Survey on file in this office

Emanuel Kuhn C.S.

To J.P.Barr Esq.
Suveyor General

Draught of a tract of Land Situate in Washington Township (pt now in Quincy) Franklin County Pa. Containing four Hundred and eighteen acres and sixty Seven perches & allowance of Six per cent for Roads &c. Surveyed May 27th 1809 in pursuance of a Warrant granted to John Holker dated December 6th 1792.

Thomas Poe D.S.

To Surveyor General

IN TESTIMONY that the above is a copy of the original remaining on file in the Department of Internal Affairs of Pennsylvania, made conformably to an Act of Assembly approved the 16th day of February, 1833, I have hereunto set my Hand and caused the Seal of said Department to be affixed at Harrisburg, this fourteenth day of March 1905

Secretary of Internal Affairs.