FORM No. I.

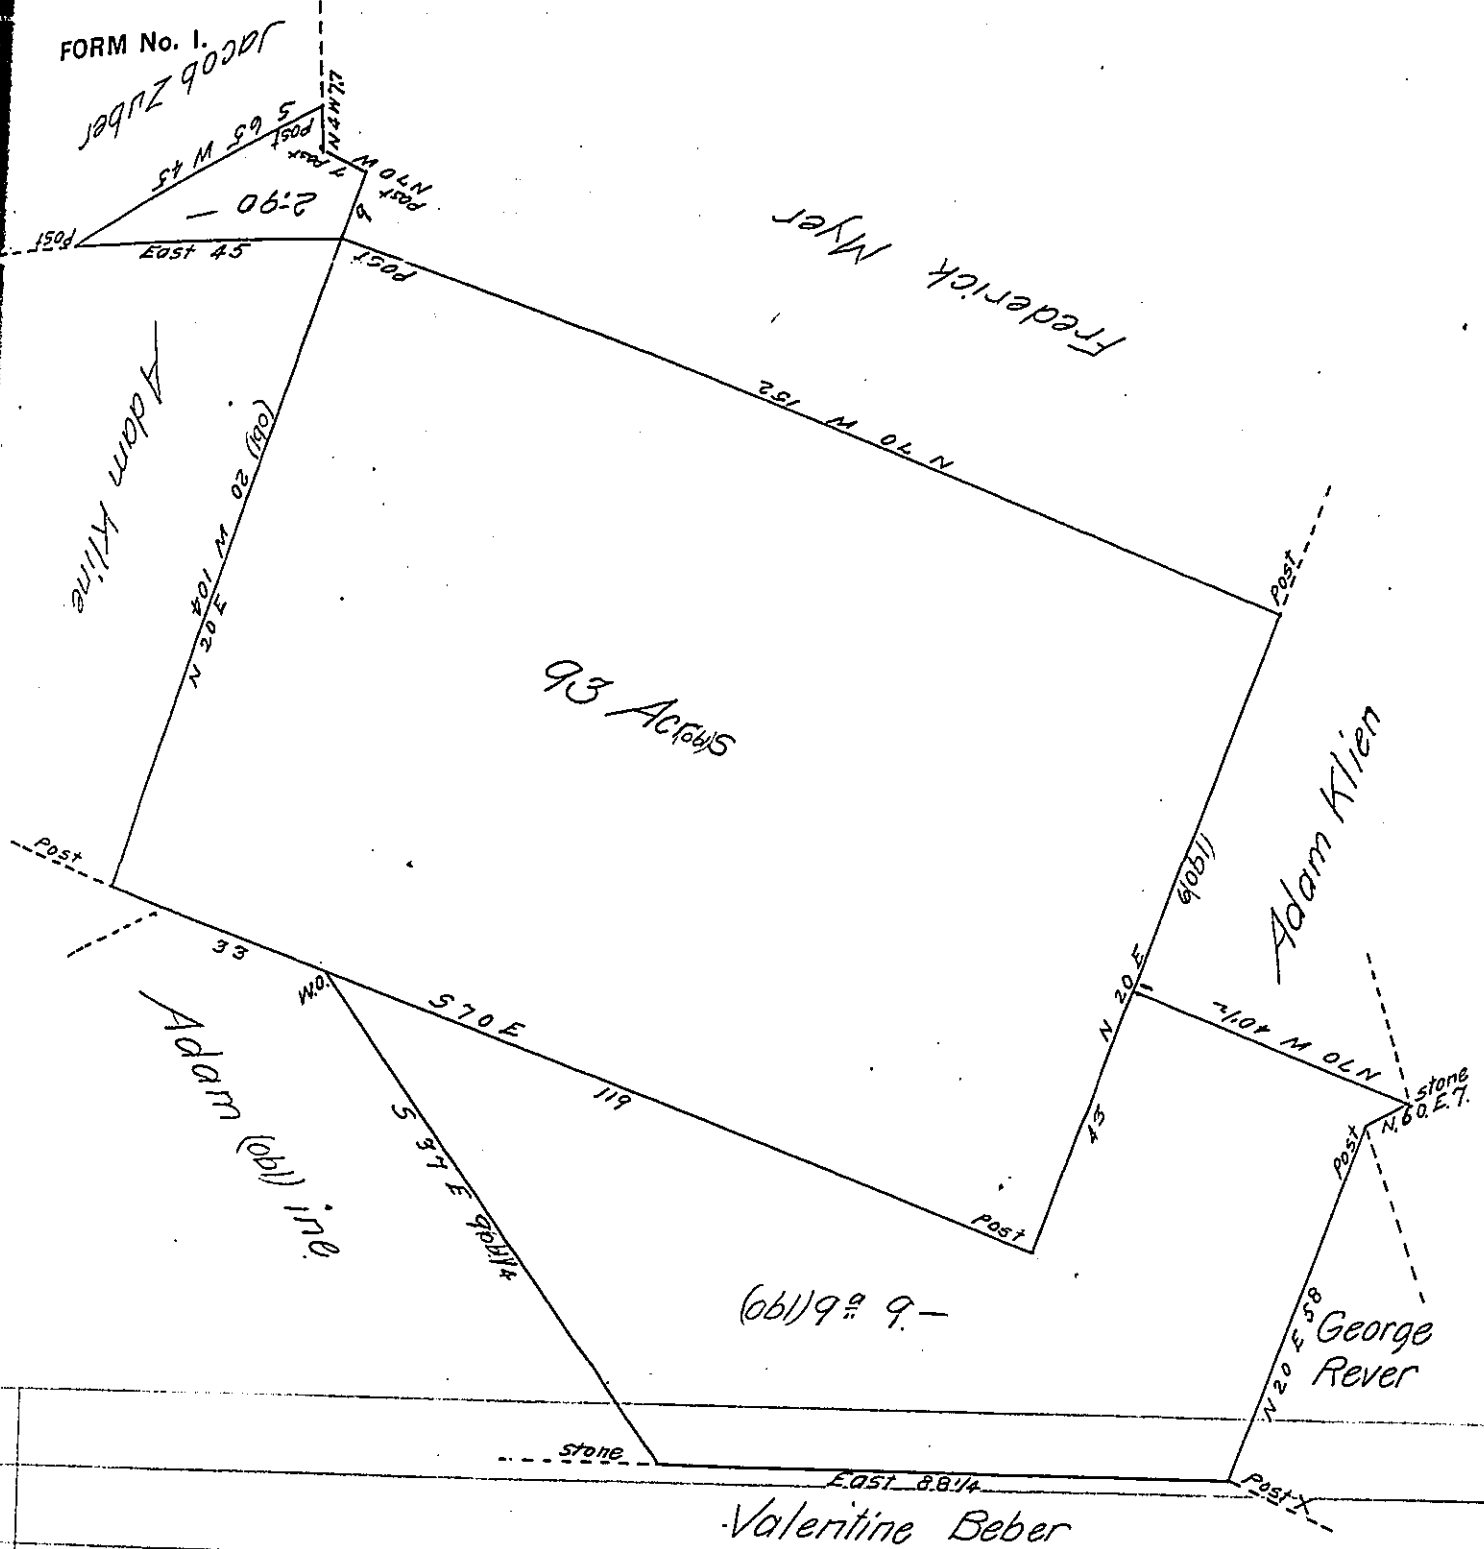

A Draught of a tract of land Situate in Windsor Township Berks County Surveyed as follows Viz.

93 as. [part of] to Hans Adam Kline on warrant dated the 30th April 1740.

39 as. 9- [part of 76-116-] to Adam Kline on Warrant dated the 6th April 1749.

2-90- to Sam! Fred.k Shoch Warr.t D.d 22-March 1793

134-99- & allowance

IN TESTIMONY that the above is a copy of the original remaining on file in the Department of Internal Affairs of Pennsylvania, made conformably to an Act of Assembly approved the 16th day of February, 1833, I have hereunto set my Hand and caused the Seal of said Department to be affixed at Harrisburg, this twenty fifth day of July 1905

Isaac B. Brown

Secretary of Internal Affairs.