FORM No. 1.

235

Thomas Ammons Lines of Diggers Choice

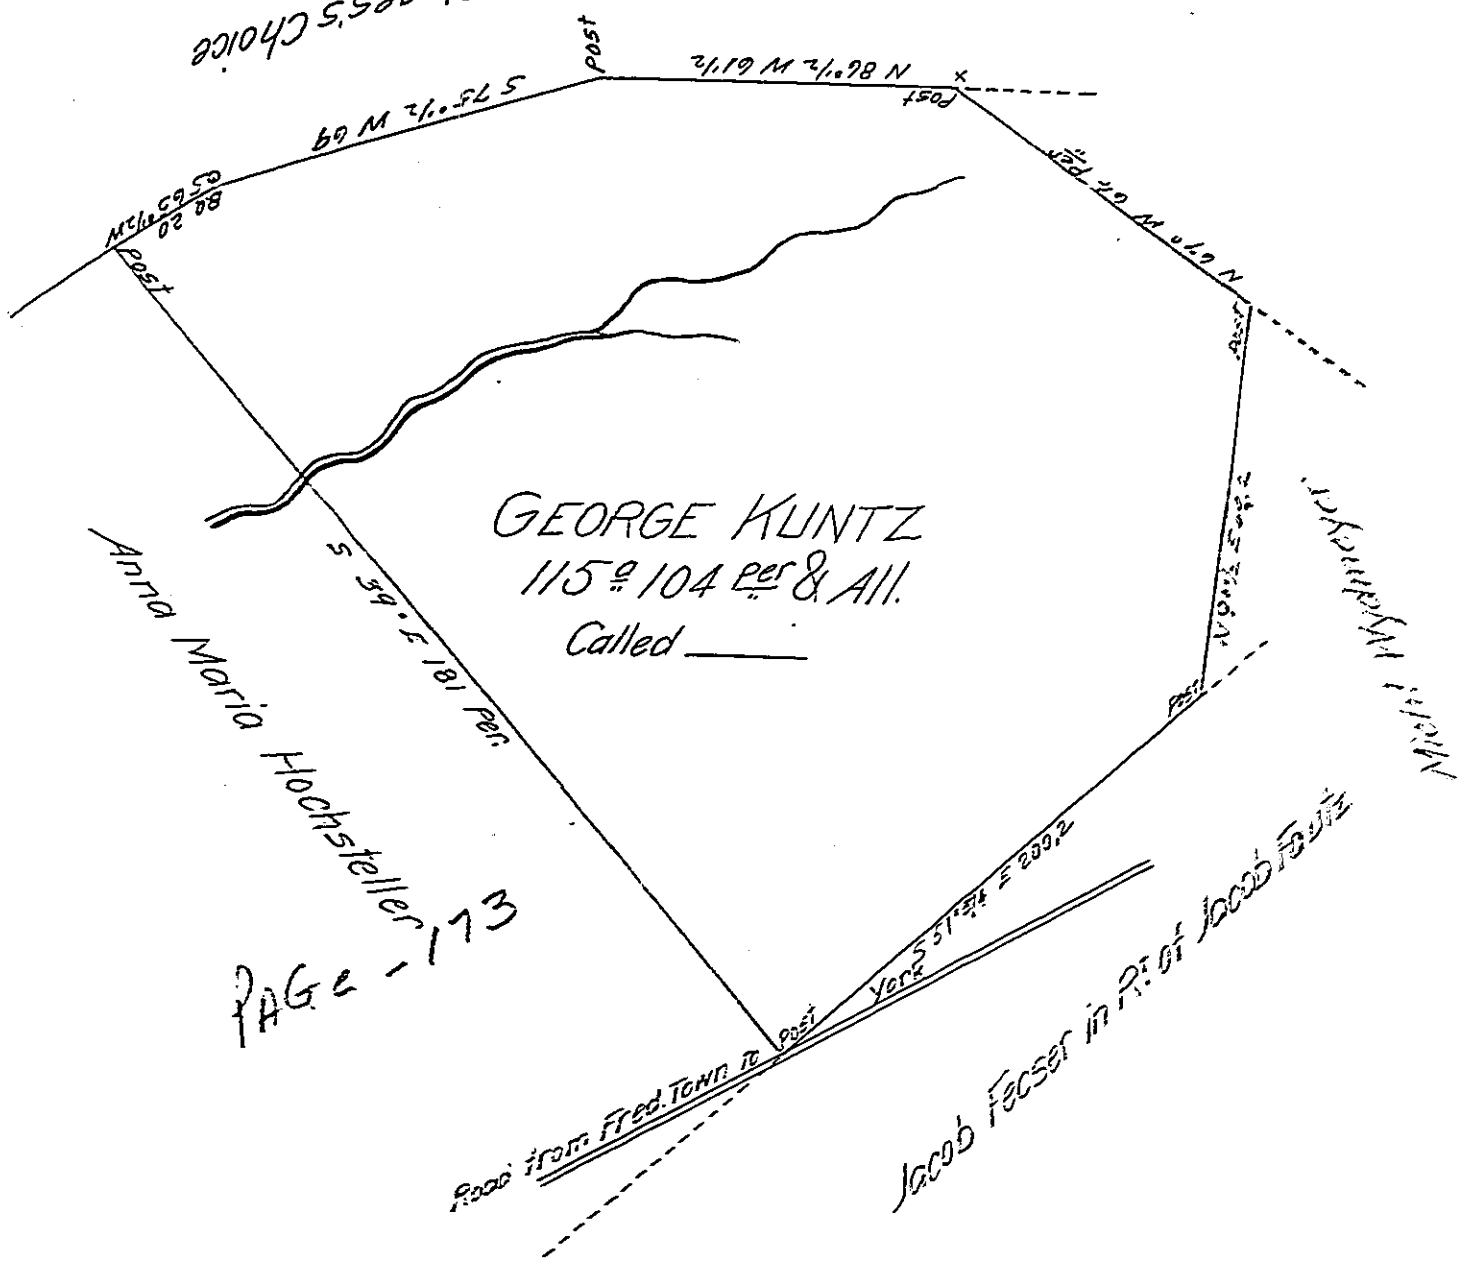

Situated in Germany Township York County and Surveyed December 21st 1771 In Pursuance of a Warrant for 100 ac Dated May 20th 1766 1768

To John Lukens Esqr
Surveyor General

By Archd McClean Dyer

Since making the above Survey, I have discovered, That the said Tract is a Part of a larger Tract of Land which had been Surveyed unto a Certain Conrad Loa, in Right of, or in Pursuance of a Warrant granted unto Michael Kerl Dated October 1th 1732 and Surveyed by Zac. Butcher June 5th 1741 and now said to be the Property of the Heirs of Cadwallader Evans deceased. Feb 4th 1774.

A McClean

115 ac 104

5 - 22 -

120 - 126

IN TESTIMONY that the above is a copy of the original remaining on file in the Department of Internal Affairs of Pennsylvania, made conformably to an Act of Assembly approved the 19th day of February, 1873, I have hereunto set my Hand and caused the Seal of said Department to be affixed at Harrisburg, this first day of August 1905

[illegible]
Secretary of Internal Affairs.