FORM No. I.

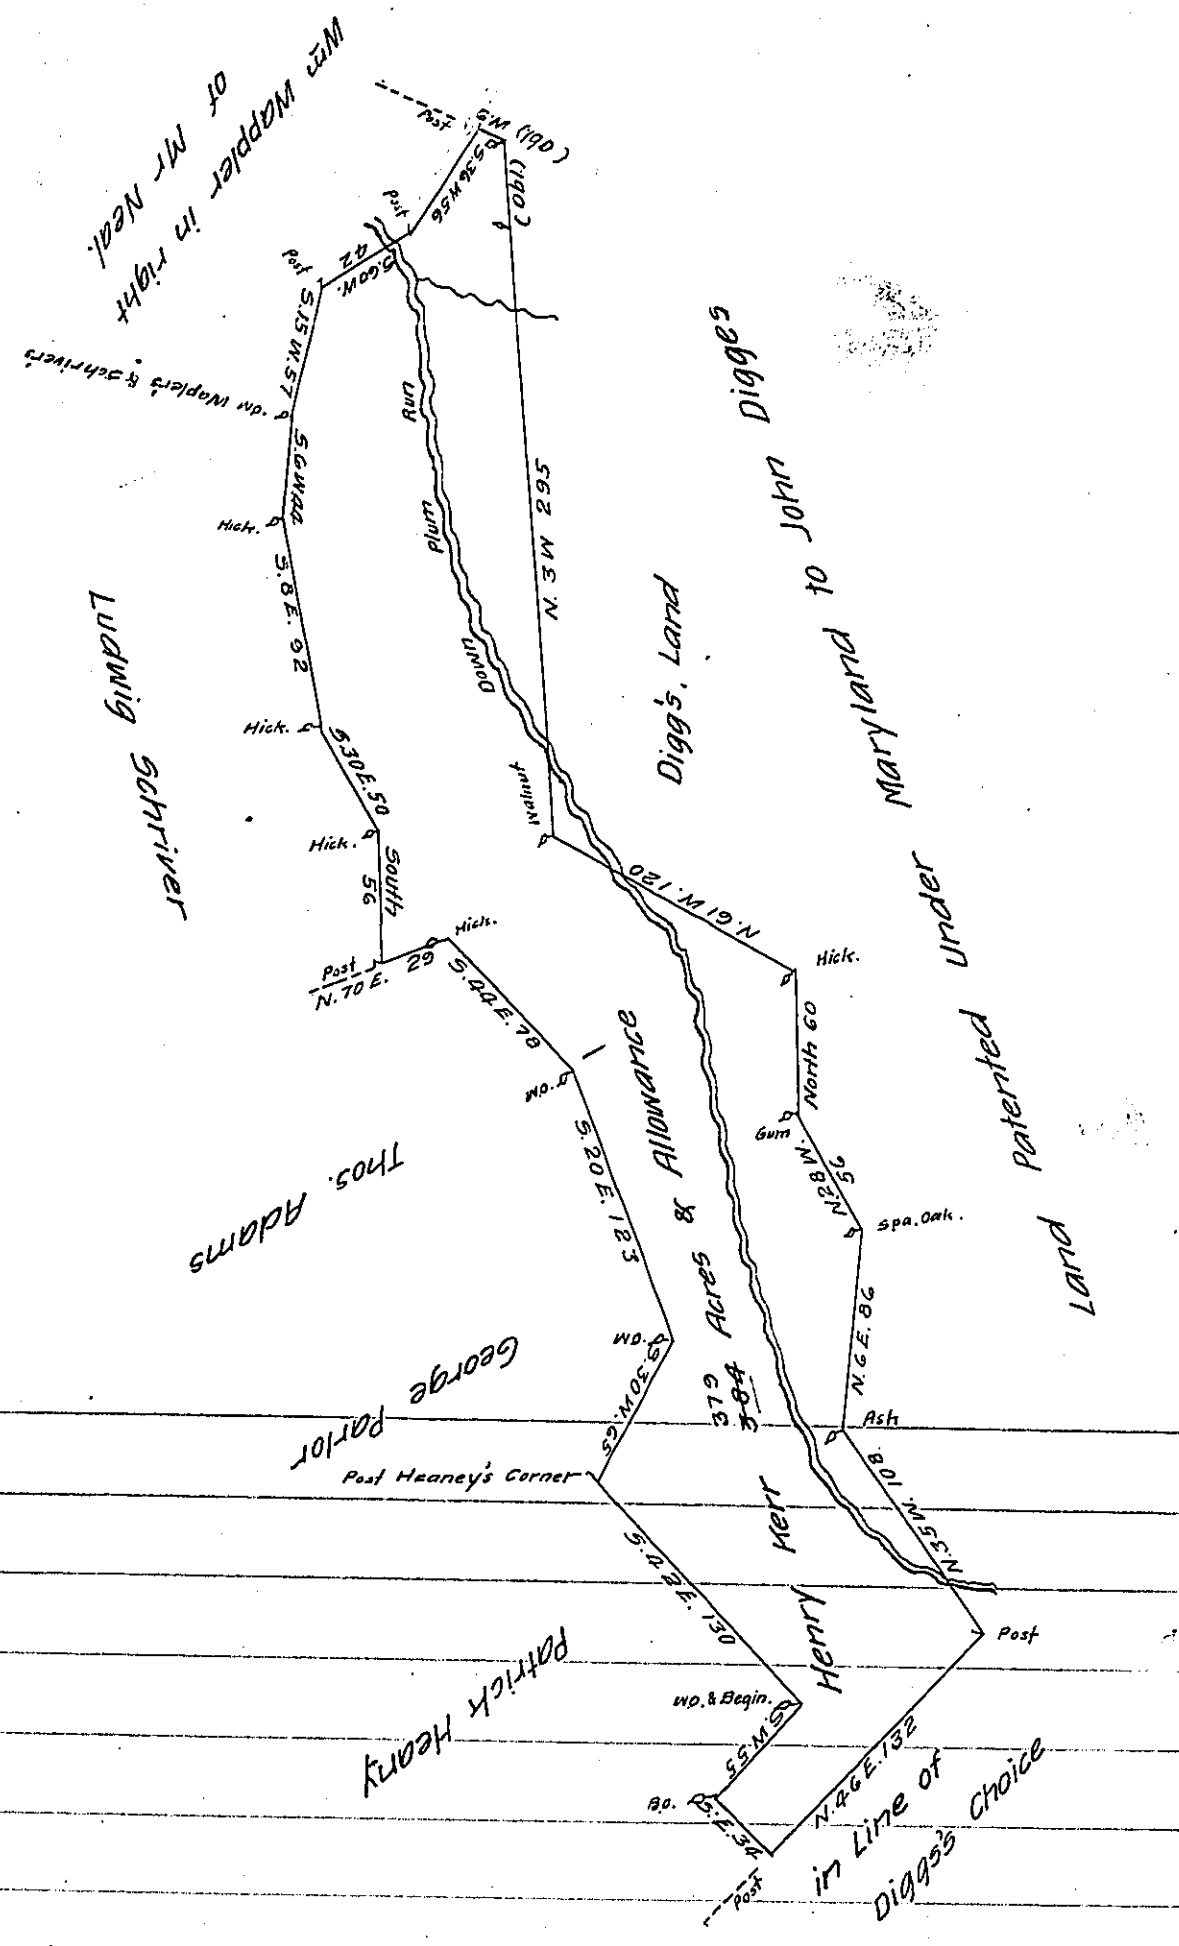

A Draught of a Tract of Land Situate in Mountpleasant and Hidleberg Townships. Containing Three Hundred and Eighty four Acres and the Allowance of Six Acres p. Cent for Roads and High Ways. Surveyed for Henry Kerr the 26th day of December 1759 in Pursuance of a Warrant bearing date the 1st day of April 1751

To Nicholas Scull Esqr Surveyor Genrl

p. Geo. Stevenson D.S.

IN TESTIMONY that the above is a copy of the original remaining on file in the Department of Internal Affairs of Pennsylvania, made conformably to an Act of Assembly approved the 16th day of February, 1833, I have hereunto set my Hand and caused the Seal of said Department to be affixed at Harrisburg, this first *day of* June *1905*

Secretary of Internal Affairs.