FORM No. I.

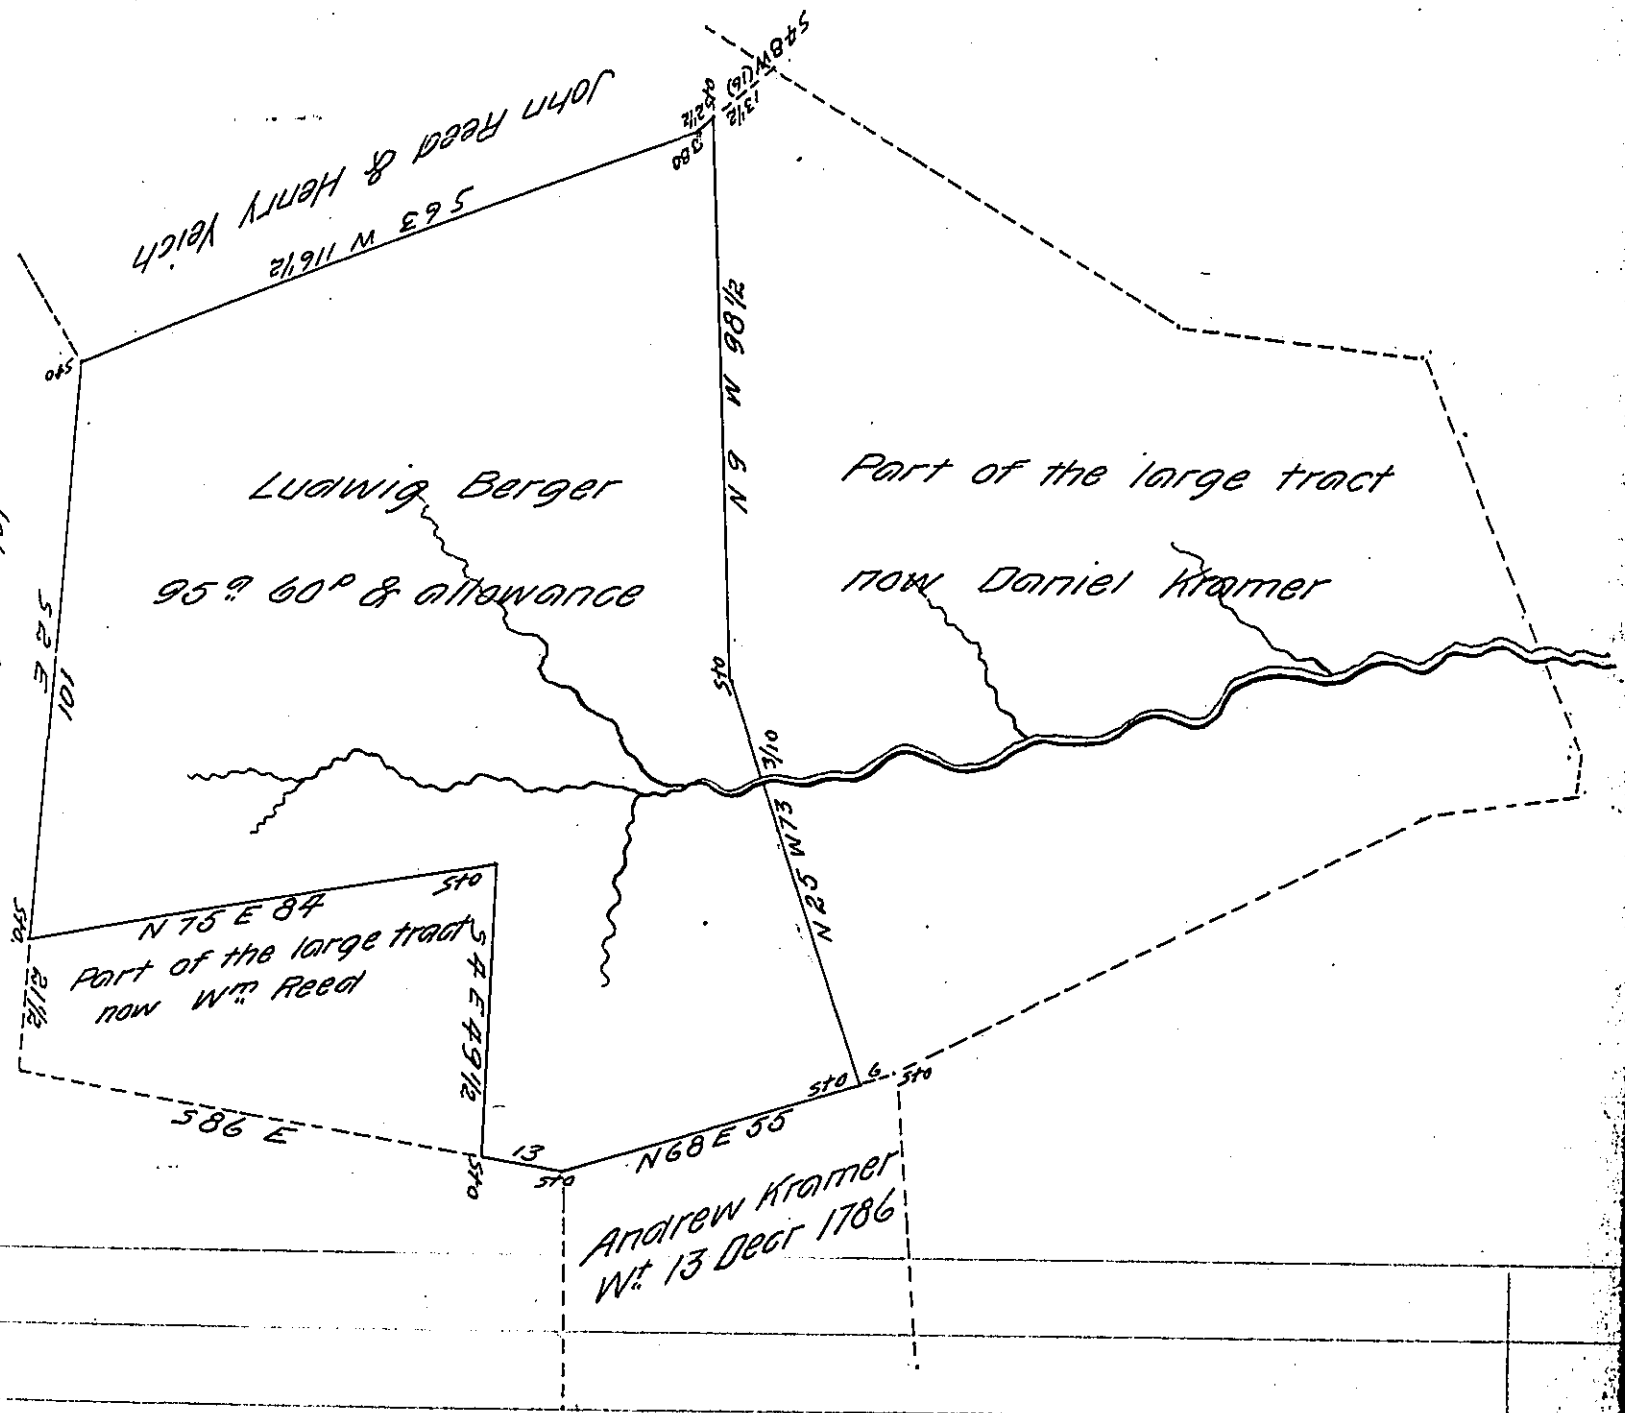

Situate in Wayne Township Schuylkill County Containing 95a 60p & allowance of six per cent Being part of a larger tract of 197as 20p & allowance which was surveyed on the 18th day of August A.D. 1836 by virtue of a warrant granted to Andrew Kramer dated the 12th day of November A.D. 1753 and also by virtue of an order from the board of property dated the 1st day of November A.D. 1819 now the property of Ludwig Berger

To John Taylor Esq — Samuel B Fisher D.S.

Surveyor Gen! Pa

IN TESTIMONY that the above is a copy of the original remaining on file in the Department of Internal Affairs of Pennsylvania, made conformably to an Act of Assembly approved the 16th day of February, 1833, I have hereunto set my Hand and caused the Seal of said Department to be affixed at Harrisburg, this twenty first day of July 1905

Secretary of Internal Affairs.