FORM No. I.

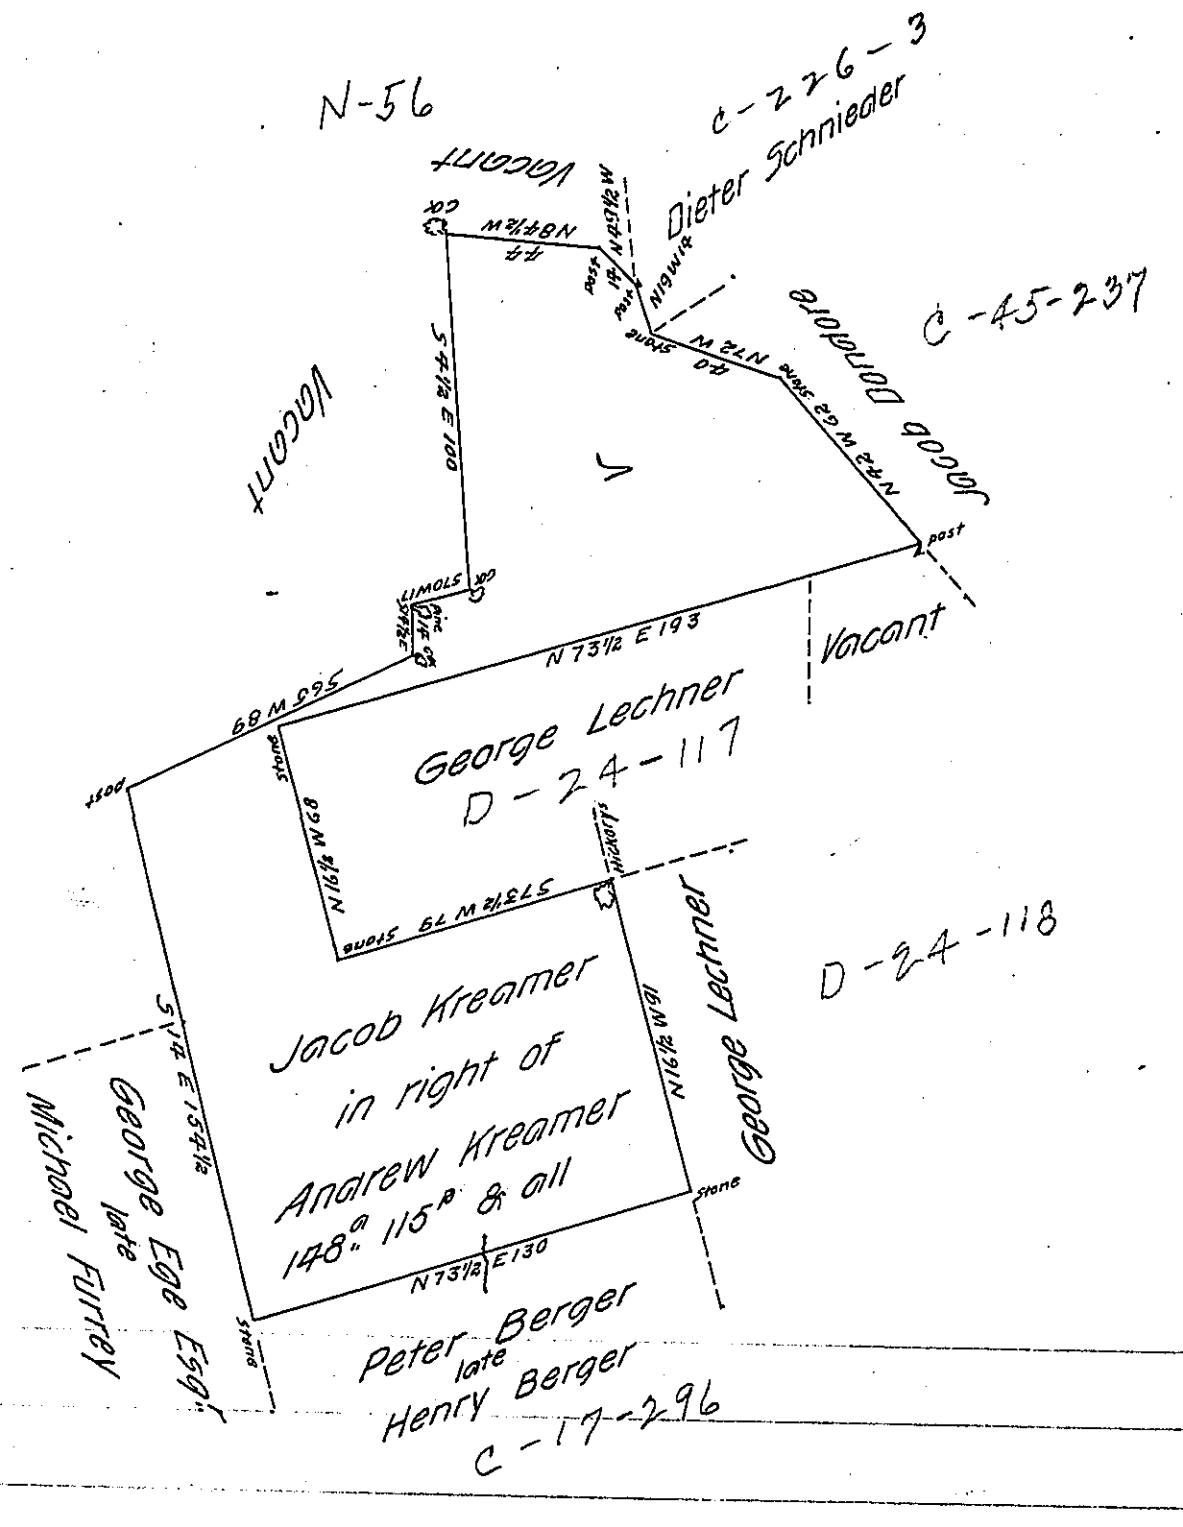

By virtue of an application dated the 18th day of June 1766 No.1638 there was surveyed the (obl)th day of April 1809 the above described tract of land situate in Bethel Township Berks County unto Jacob Kreamer in right of Anarew Kreamer Containing one hun=dred and forty eight acres and one hundred and fifteen perches and allowance of six per cent for roads &c.e.

To Anarew Porter Esq.r Pr. John M Hyneman D.S.

Surveyor Gen.l Penn.a

IN TESTIMONY that the above is a copy of the original remaining on file in the Department of Internal Affairs of Pennsylvania, made conformably to an Act of Assembly approved the 16th day of February, 1833, I have hereunto set my Hand and caused the Seal of said Department to be affixed at Harrisburg, this thirty first day of July 1905

Secretary of Internal Affairs.