FORM No. I.

See B-3-194

3

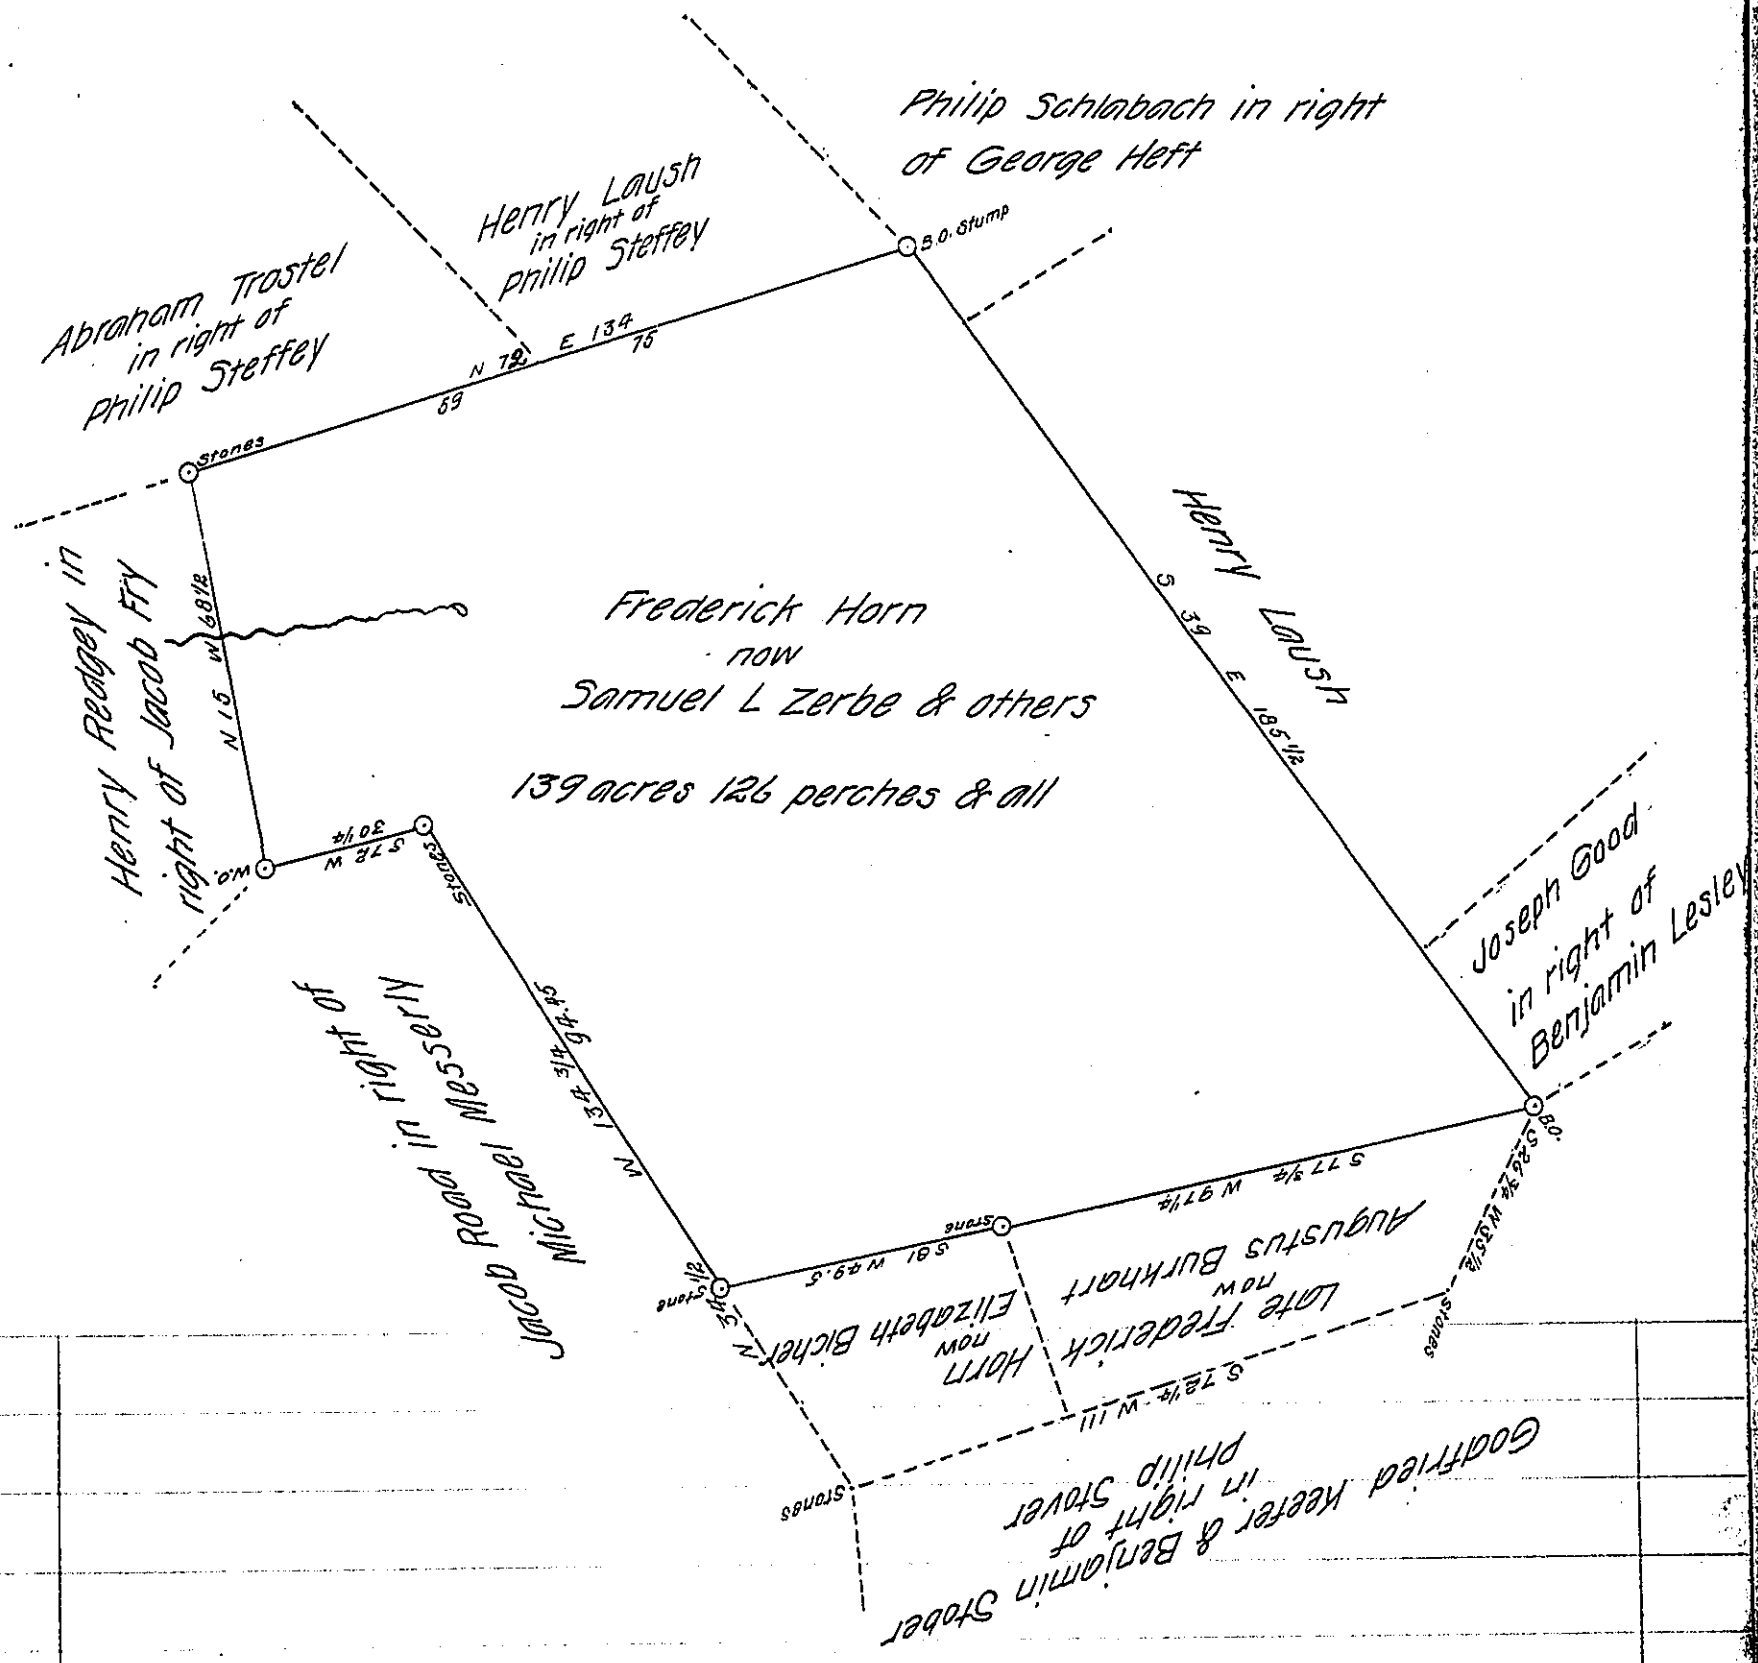

A draft of a tract of land situated in the Township of Brecknock and County of Lancaster containing one hundred and thirty nine acres 126 perches and allowance of six per cent for roads etc. ~~Surveyed~~ drafted for Samuel L Zerbe et al the fourteenth day of March 1901 it being part of a larger tract containing one hundred and sixty four acres forty nine perches and allowance originally surveyed in pursuance of a warrant granted to Frederick Horn dated the twenty sixth day of September 1750

To James W Latta Esq
Secretary of Internal Affairs

J Sutton Wall
Chief Draftsman Dept Int Affairs
~~County Surveyor~~

IN TESTIMONY that the above is a copy of the original remaining on file in the Department of Internal Affairs of Pennsylvania, made conformably to an Act of Assembly approved the 16th day of February, 1833, I have hereunto set my Hand and caused the Seal of said Department to be affixed at Harrisburg, this second day of June 1905

Isaac B. Brown

Secretary of Internal Affairs.