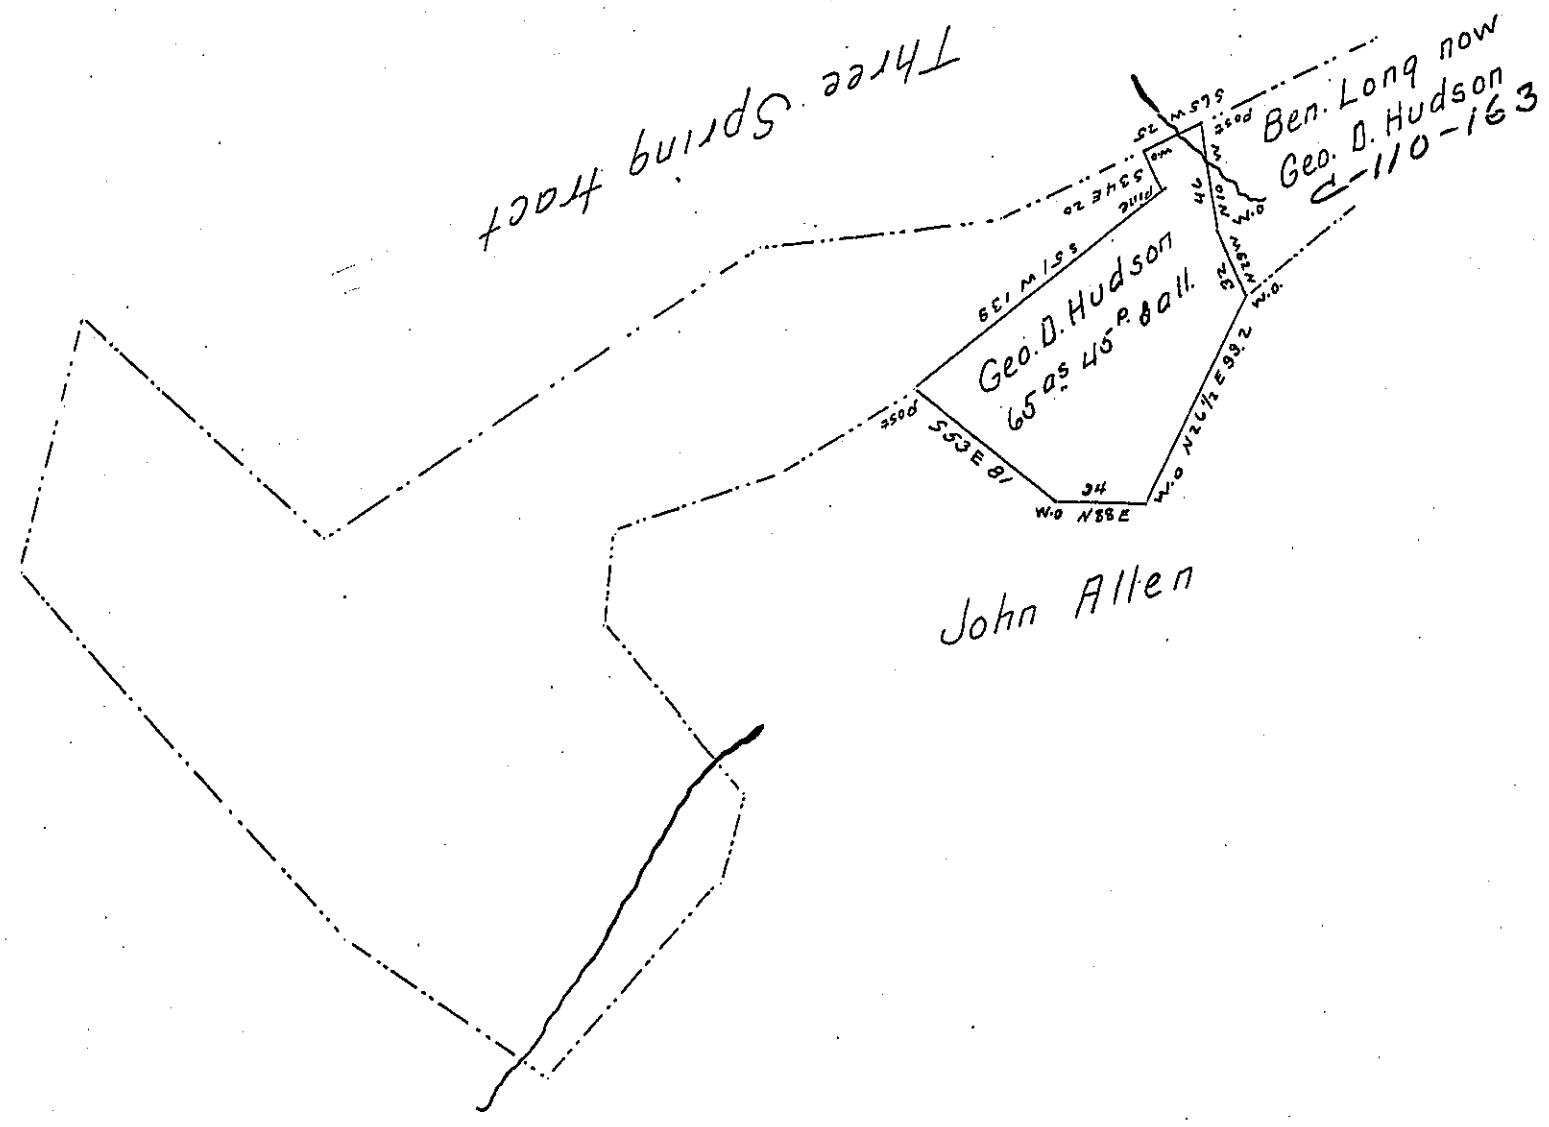

A draft of a part of a tract of land Surveyed Oct. 20th 1794 in pursuance of a Warrant granted to George Ashman dated March 29th 1793. Situated in Clay township Huntingdon County. containing Sixty five acres forty five perches and allowance. Divided off the original Survey December 6th 1842 and again surveyed * March 29th 1864. by Kenzie L. Green Esq. Whose survey is examined and approved April 5th 1864.

To Hon. James P. Barr, Surveyor General } J. A. Pollock, County Surveyor.

* (Say May)

IN TESTIMONY that the above is a copy of the original remaining on file in the Department of Internal Affairs of Pennsylvania, made conformably to an Act of Assembly approved the 16th day of February, 1833, I have hereunto set my Hand and caused the Seal of said Department to be affixed at Harrisburg, this nineteenth day of September 1905.

Grace R. Brown

Secretary of Internal Affairs.