FORM No. I.



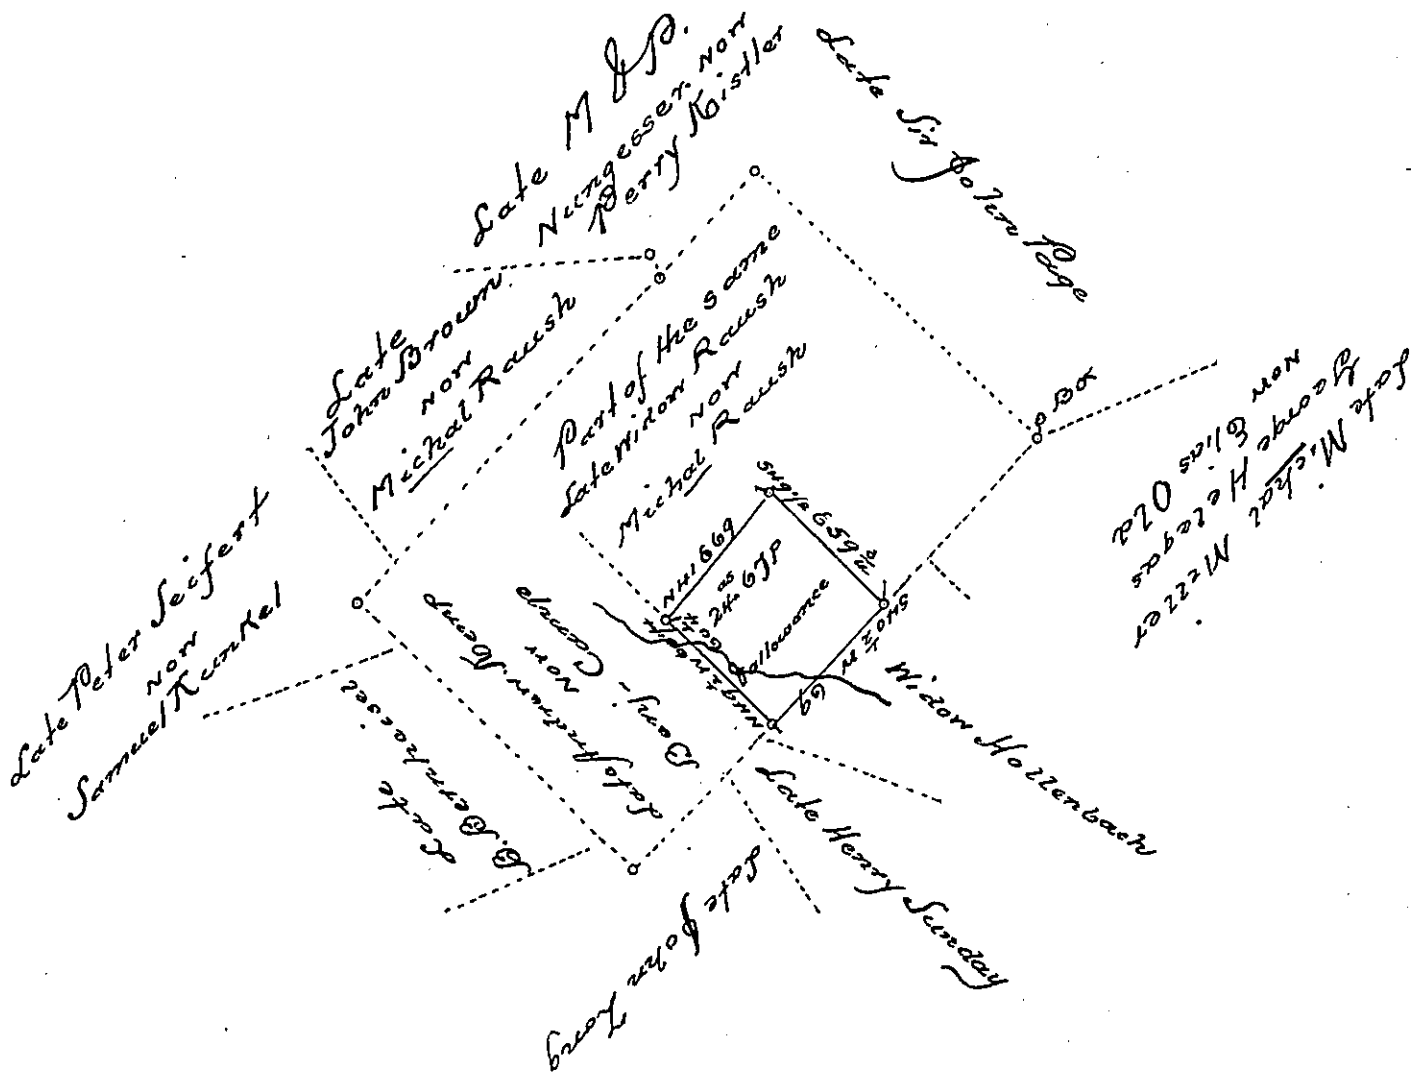


By virtue of a warrant dated the twenty third day of August A.D. 1865 Granted unto Benjamin Kamp. Twenty four acres and Sixty seven perches of Land with the usual allowance of six per cent for roads &c. Situated in the Township of Lynn, County of Lehigh and State of Pennsylvania. Surveyed on August 24th 1865.

per Sol. Fogel C.S.

To Hon James P. Barr
Surveyor General

IN TESTIMONY that the above is a copy of the original remaining on file in the Department of Internal Affairs of Pennsylvania, made conformably to an Act of Assembly approved the 16th day of February, 1833, I have hereunto set my Hand and caused the Seal of said Department to be affixed at Harrisburg, this Thirty first day of August 1905

Isaac B. Brown
Secretary of Internal Affairs.