FORM No. 1.

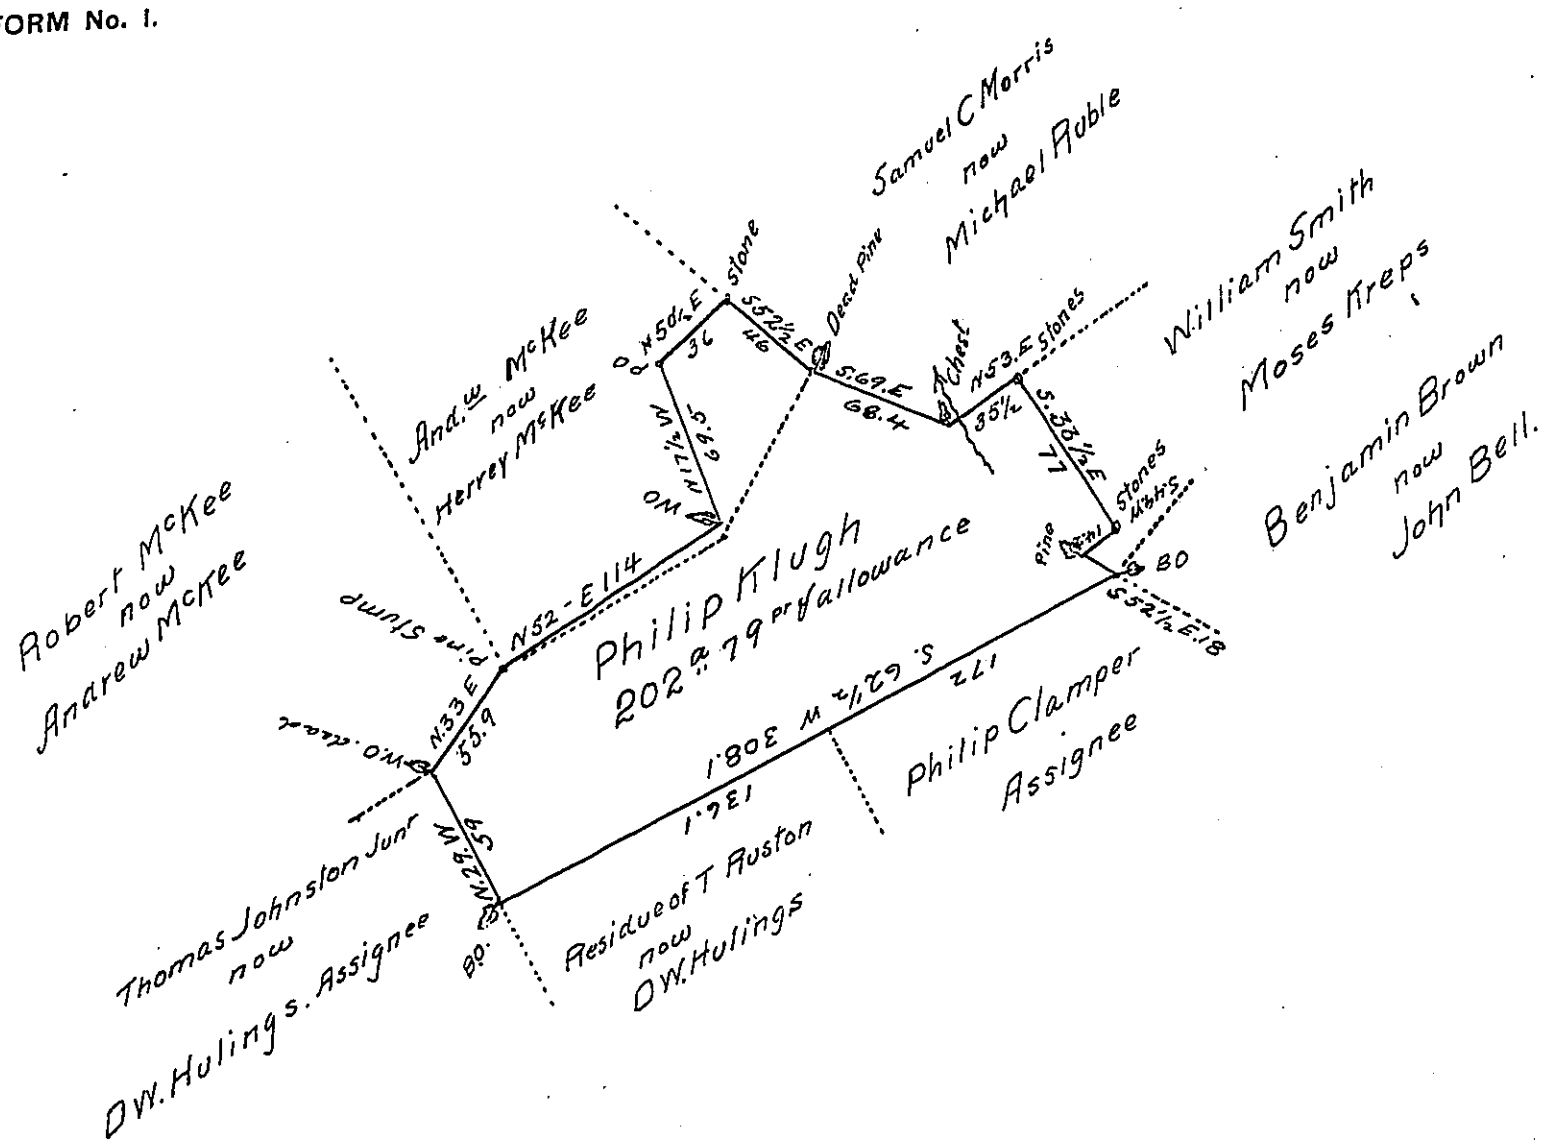

A Draught of 202a 79 perches of land with allowance of 6 per Cent for Roads &c. Situate in Granville (formerly Derry) township Mifflin County which appears to have been surveyed March 30th 1830 for Philip Klugh on his Improvement & actual Resident Settlement pr Robert Robison D.S. Examined by the lines on the ground October 23rd & 24th 1857 in pursuance of a Warrant to Philip Klugh for 195a dated January 14th 1836 and found as above represented.

N.B. All that part of the above survey lying south east of the dotted line from Pine Stump to dead Pine appears to be included in a tract of land Surveyed May 26th 1795 in pursuance of a Warrant to Thomas Ruston dated May 27th 1794 To John Rowe Esq. Surv. General of Penna. John Swartzell. C.S.

IN TESTIMONY that the above is a copy of the original remaining on file in the Department of Internal Affairs of Pennsylvania, made conformably to an Act of Assembly approved the 16th day of February, 1833, I have hereunto set my Hand and caused the Seal of said Department to be affixed at Harrisburg, this ninth *day of* August *1905*

Isaac B. Brown

Secretary of Internal Affairs.