FORM No. I.

SEE PG. 285

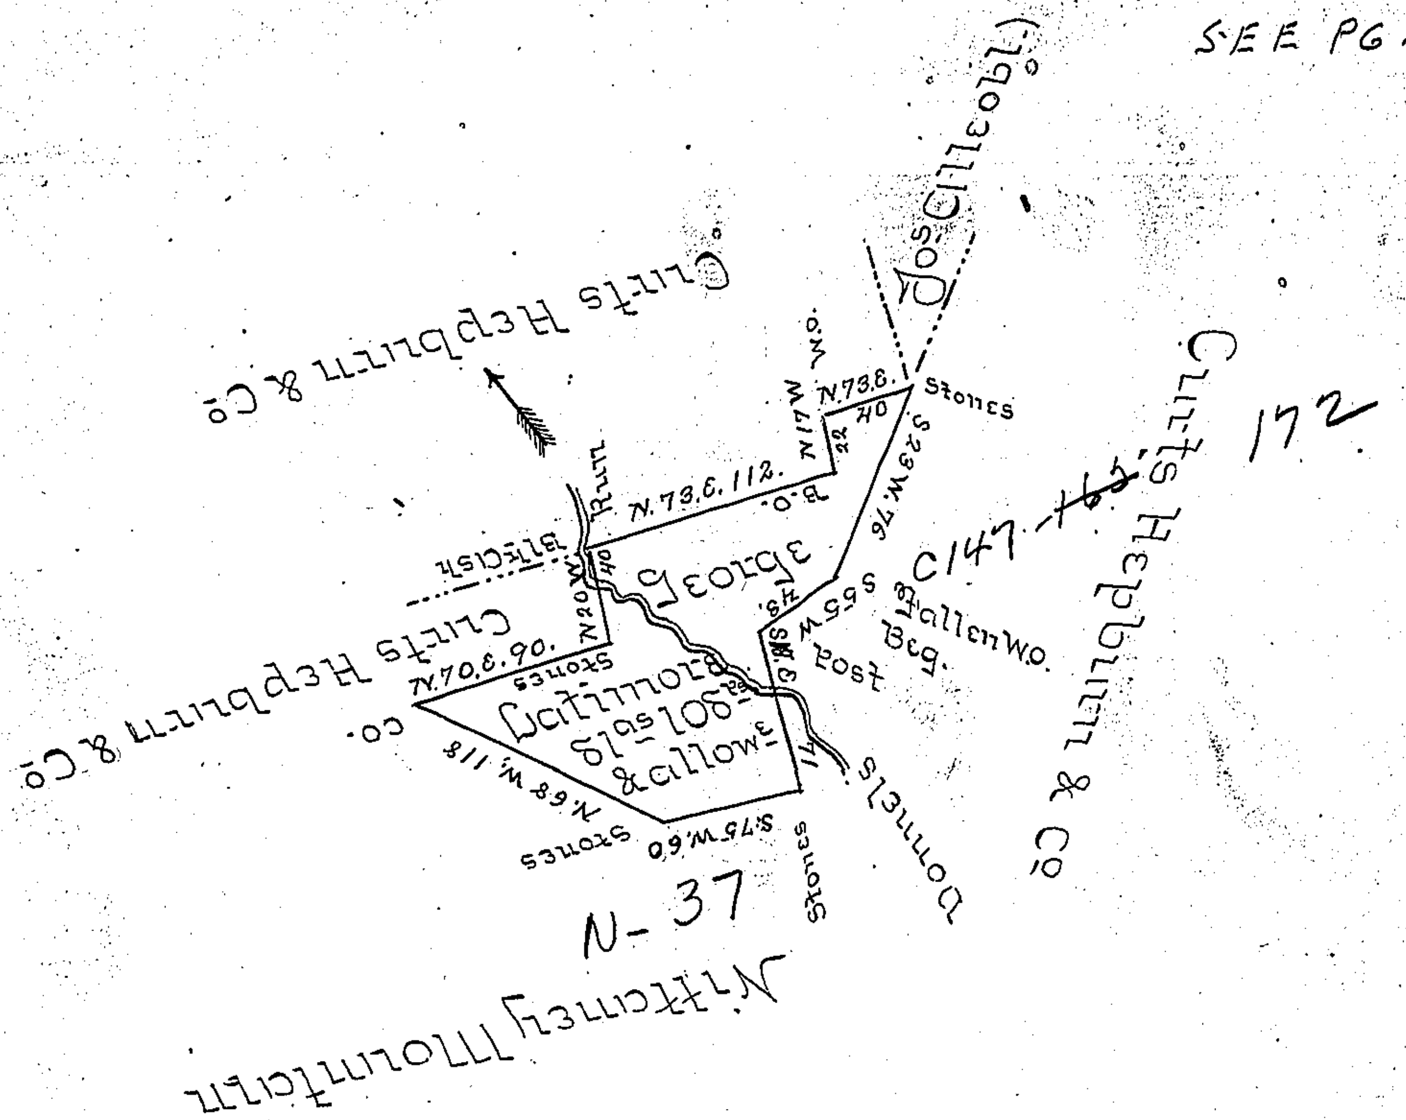

Situate on Donnels run Lamar Township Centre County containing eighty one Acres and one hundred and eight perches and Allowance of six per Cent &ca Surveyed the 11th day of September 1832 in Pursuance of an Order of Resurvey granted to Joseph B. Ard dated the 28th day of May 1832 –

Jacob Bollinger

To Jacob Spangler Esqr. } Surveyor General }

+ Warrant to George Latimore dated 1st July 1784.

IN TESTIMONY that the above is a copy of the original remaining on file in the Department of Internal Affairs of Pennsylvania, made conformably to an Act of Assembly approved the 16th day of February, 1833, I have hereunto set my Hand and caused the Seal of said Department to be affixed at Harrisburg, this sixteenth *day of* October *1905.*

Isaac B. Brown

Secretary of Internal Affairs.