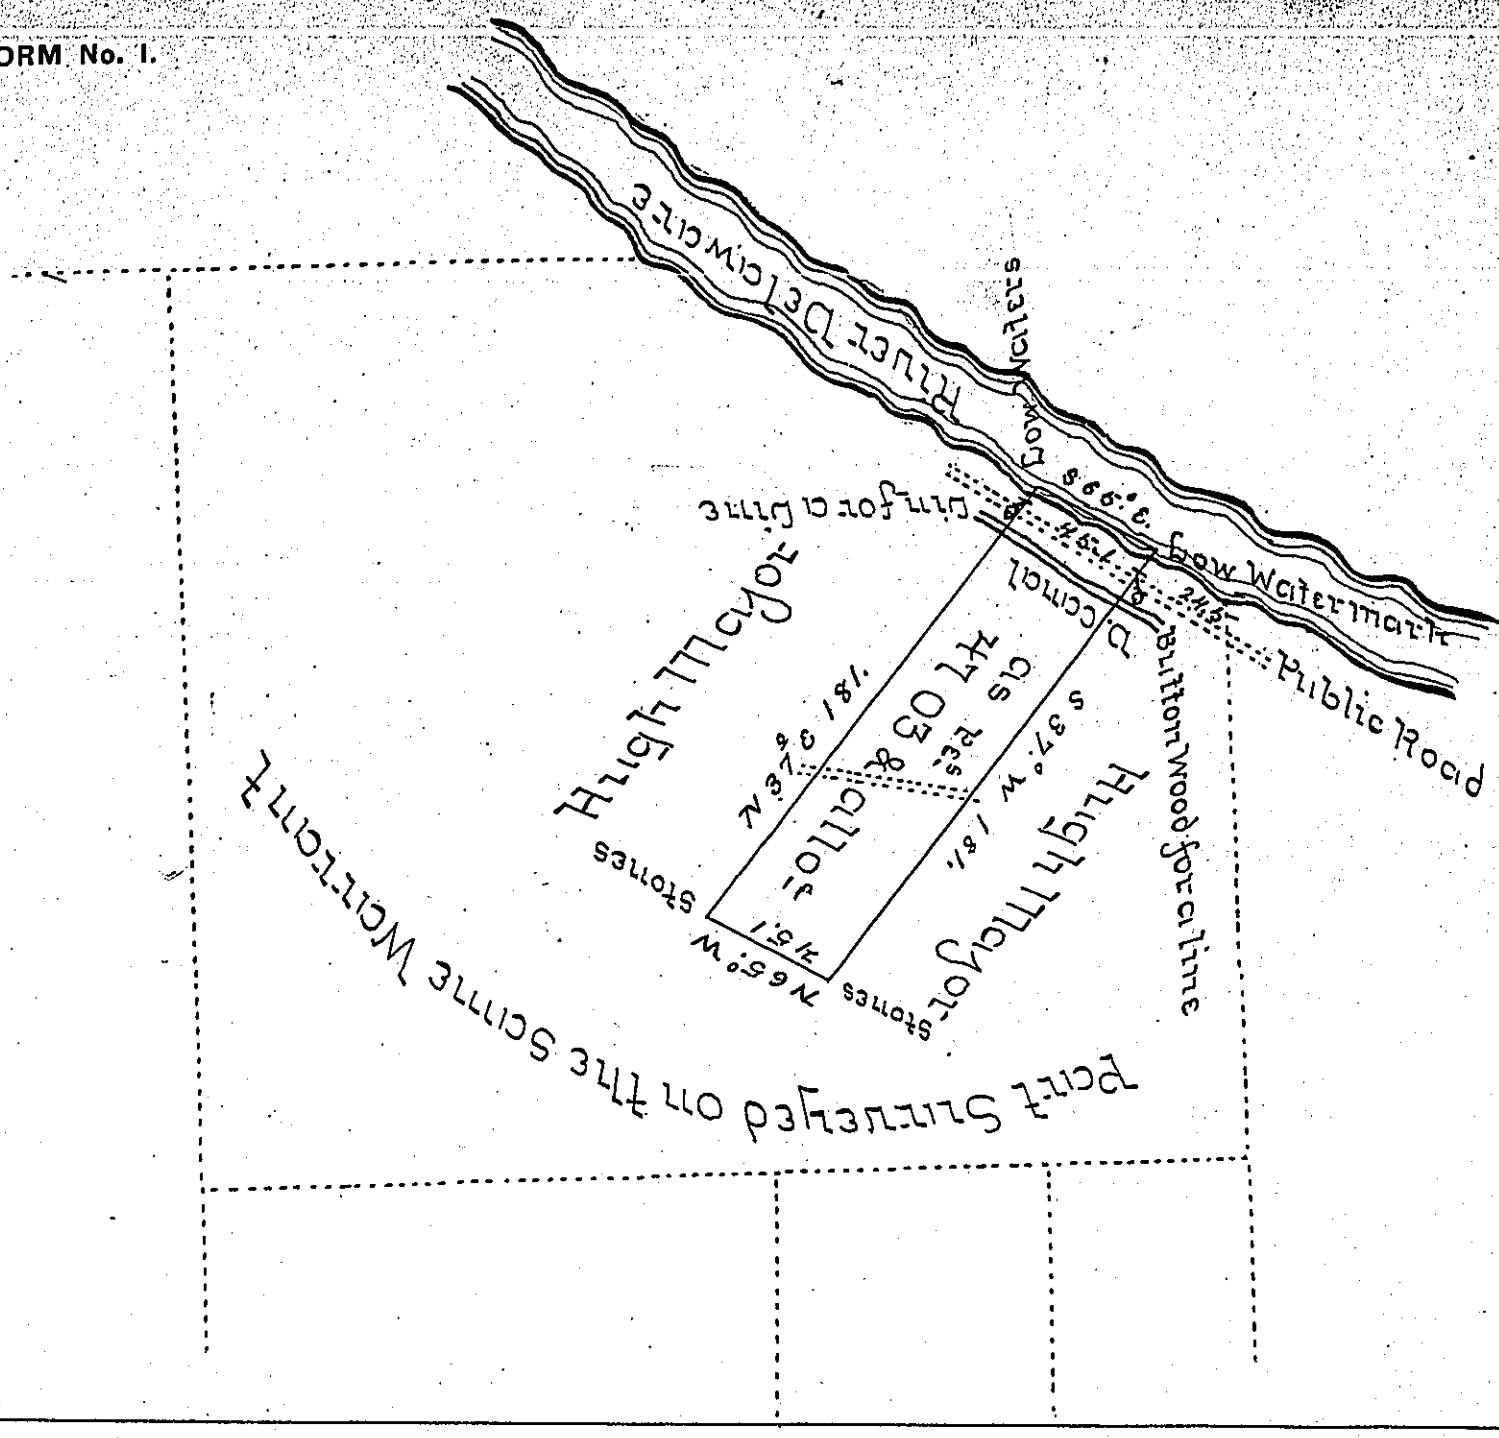

Draught of a Tract of Land situate in Nockamixon Township County of Bucks Containing forty seven acres, three perches, and the usual allowance of six per Cent originally Surveyed to Samuel Barker on Warrant dated 24th of 6th mo 1715 Being part of 530 acres and Allowance — Resurveyed to Mary Fridlam by Virtue of a Warrant dated the 28th day of July A.D. 1743. —

Surveyed off for Thomas Elton The 13th of March A.D. 1832.

pr Caleb Foulke Js

To Jacob Spangler Esq.
Surveyor General —

IN TESTIMONY that the above is a copy of the original remaining on file in the Department of Internal Affairs of Pennsylvania, made conformably to an Act of Assembly approved the 16th day of February, 1833, I have hereunto set my Hand and caused the Seal of said Department to be affixed at Harrisburg, this sixteenth *day of* October *1905.*

Secretary of Internal Affairs.