FORM No. 1.

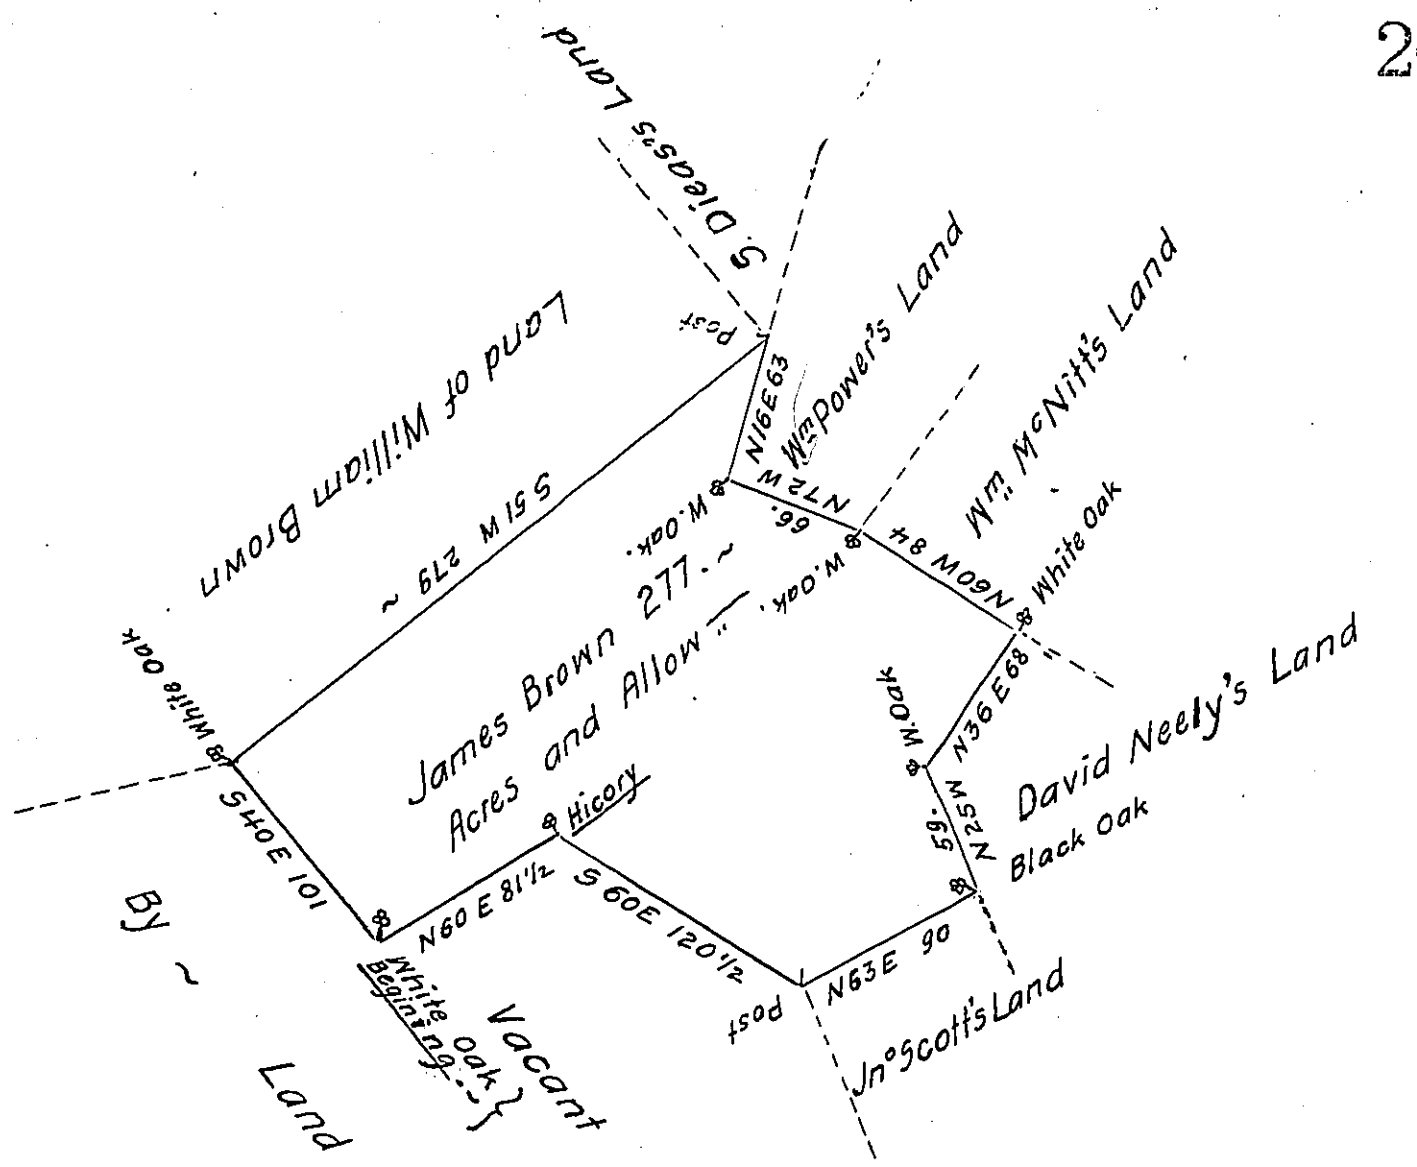

The Draught of a Tract of Land (obl.) lled _____ situate in the East End of Kishacoquillis Valey Cumberland County containing Two Hun-dred Twenty Seven Acres with the usual Allowance of Six Acres ℔ Cent for Roads. Survey'd the 20th. of June Anno-Dom: 1767 In Pursuance of an Order of Survey to James Brown Bearing Date at Philad.a the 27th. day of November Anno Dom: 1766 and numbered 1992. ~

To John Lukens. Esq.r. S.G. of Pennsylvania. ~ } ℔ Wm. Maclay D.S.

IN TESTIMONY that the above is a copy of the original remaining on file in the Department of Internal Affairs of Pennsylvania, made conformably to an Act of Assembly approved the 16th day of February, 1833, I have hereunto set my Hand and caused the Seal of said Department to be affixed at Harrisburg, this twenty-fourth day of October 1905.

Secretary of Internal Affairs.