FORM No. I.

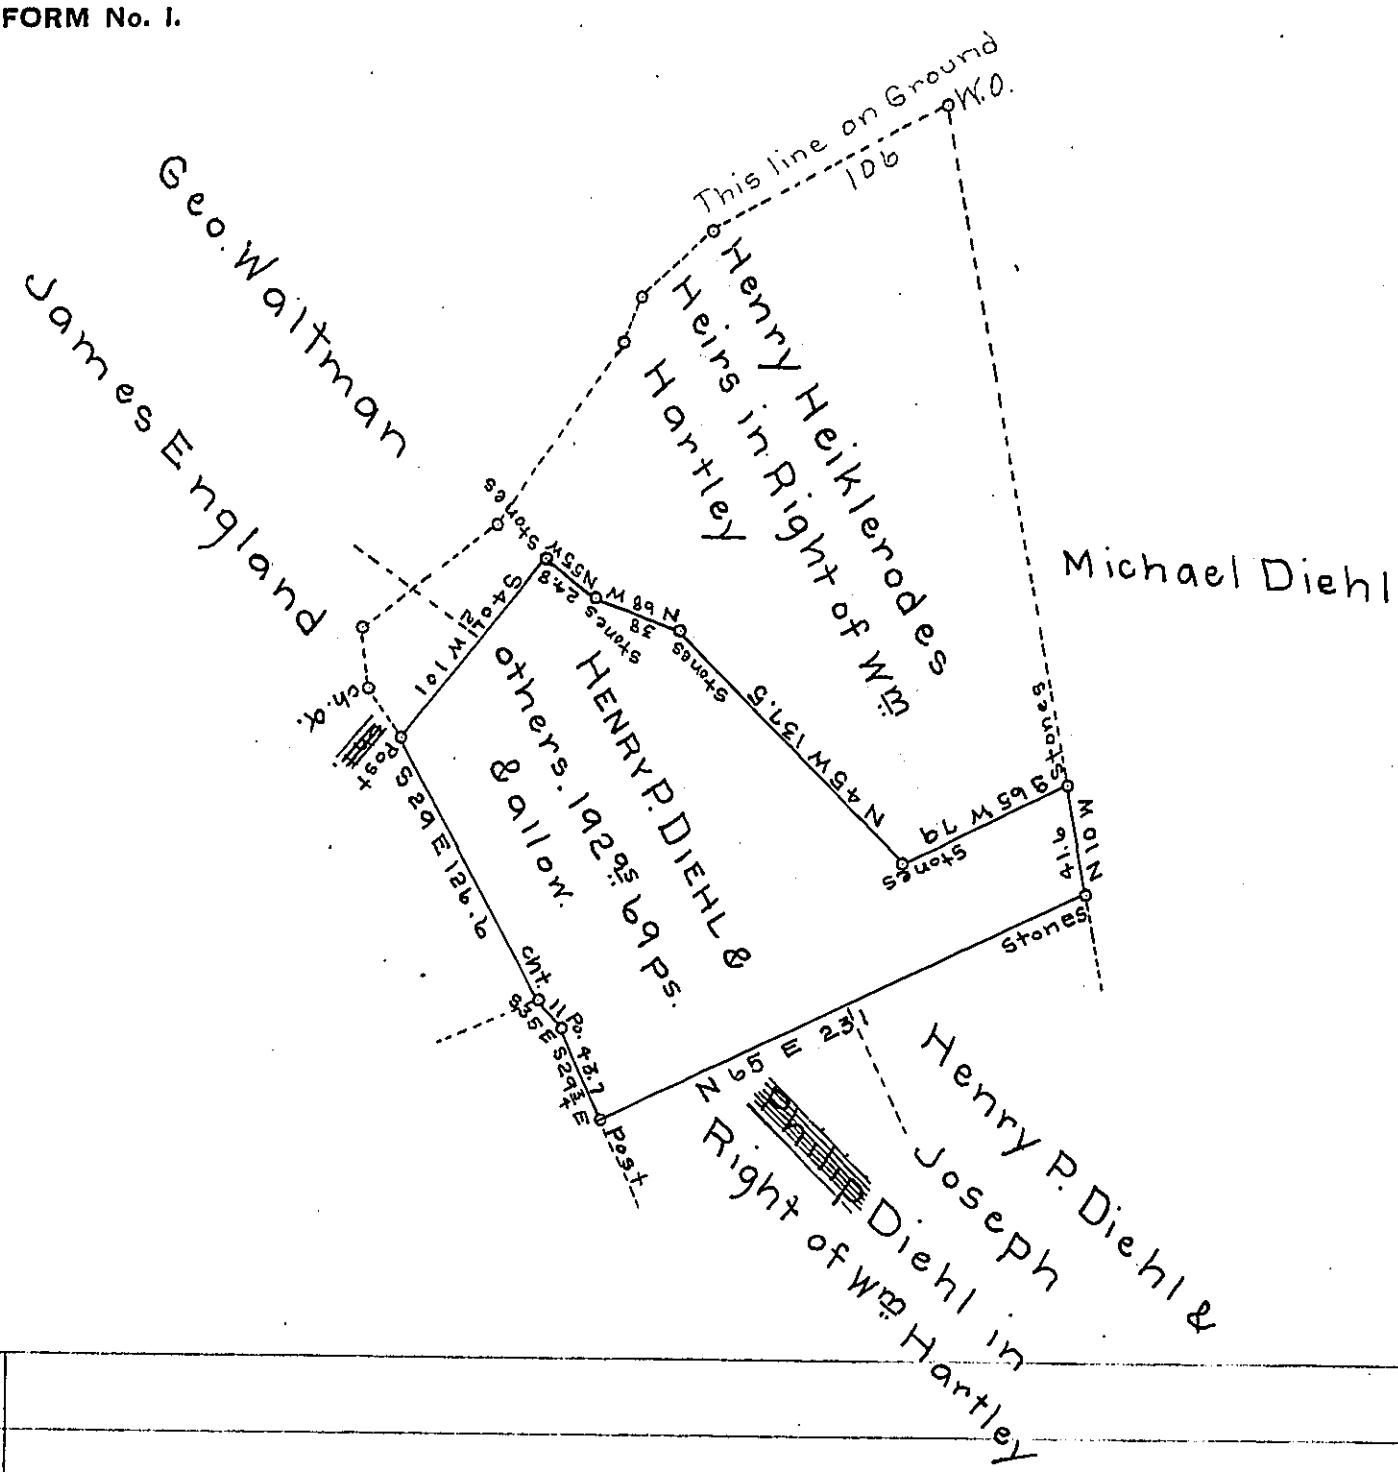

A draft of a tract of land situate in Colerain Township Bedford County containing 192 acres 69 perches and the usual allowance of Six per cent for Roads &c. Surveyed for Henry P. Diehl ~~and~~ Levi Whetstone and Joseph Diehl, being a part of a larger tract of land Containing 393 as 151 ps. and allowance of Six per Cent for Roads &c. Originally surveyed in pursuance of a Warrant granted to William Hartley dated the 4th Sept. 1794.

To J. M. Campbell Esqr S.G.

Saml Ketterman C.S.

IN TESTIMONY that the above is a copy of the original remaining on file in the Department of Internal Affairs of Pennsylvania, made conformably to an Act of Assembly approved the 16th day of February, 1833, I have hereunto set my Hand and caused the Seal of said Department to be affixed at Harrisburg, this eleventh *day of* July *1905*

Isaac B. Brown

Secretary of Internal Affairs.