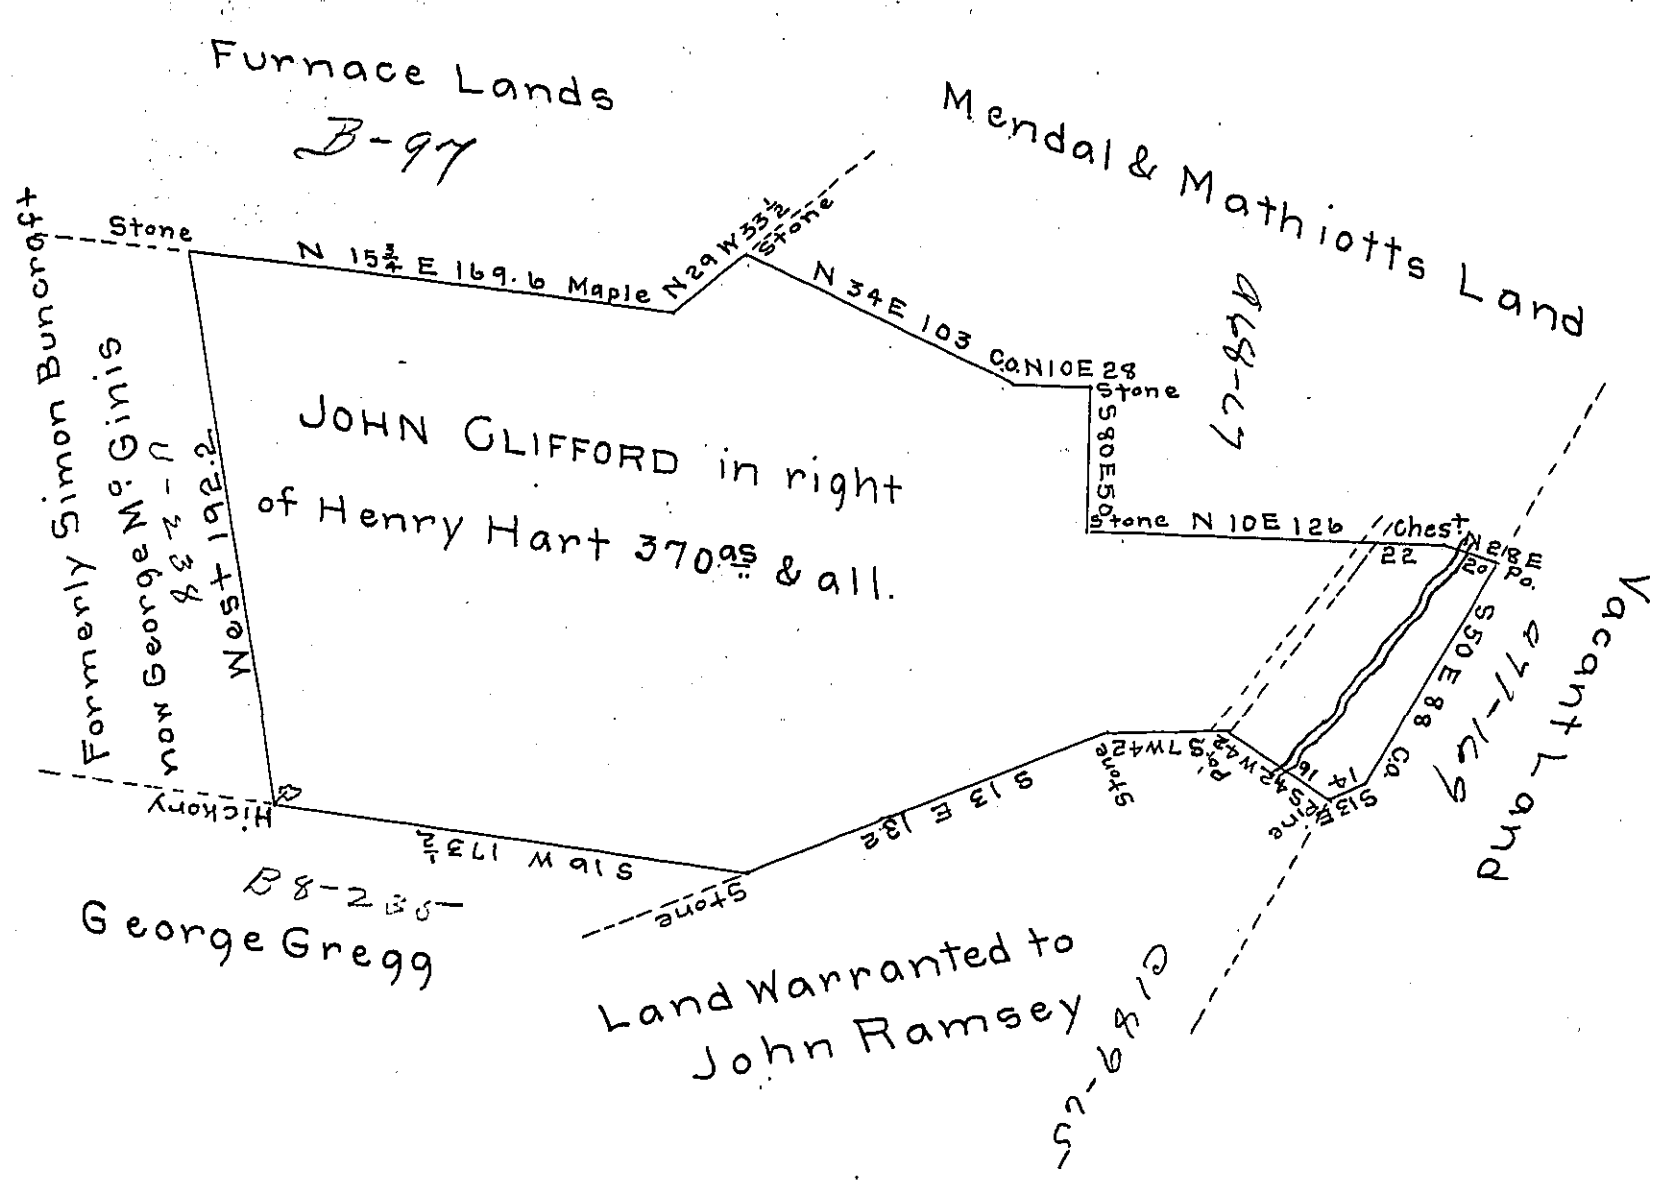

May 6th 1841

Surveyed the above described tract of land for John Clifford in pursuance of a warrant granted to Henry Hart bearing date the 15th day of January A.D. 1794 No. 10 Containing three hundred and seventy acres and the usual allowance of Six per cent for Roads &c. Situate on the Laurel hill in Ligonier township and in the County of Westmoreland.

To Jacob Sallade Esquire
Surveyor General of Pennᵃ

George Mechling D.S.

IN TESTIMONY that the above is a copy of the original remaining on file in the Department of Internal Affairs of Pennsylvania, made conformably to an Act of Assembly approved the 16th day of February, 1833, I have hereunto set my Hand and caused the Seal of said Department to be affixed at Harrisburg, this twenty-first *day of* July *1905*

Isaac B. Brown
Secretary of Internal Affairs.