FORM No. 1.

68

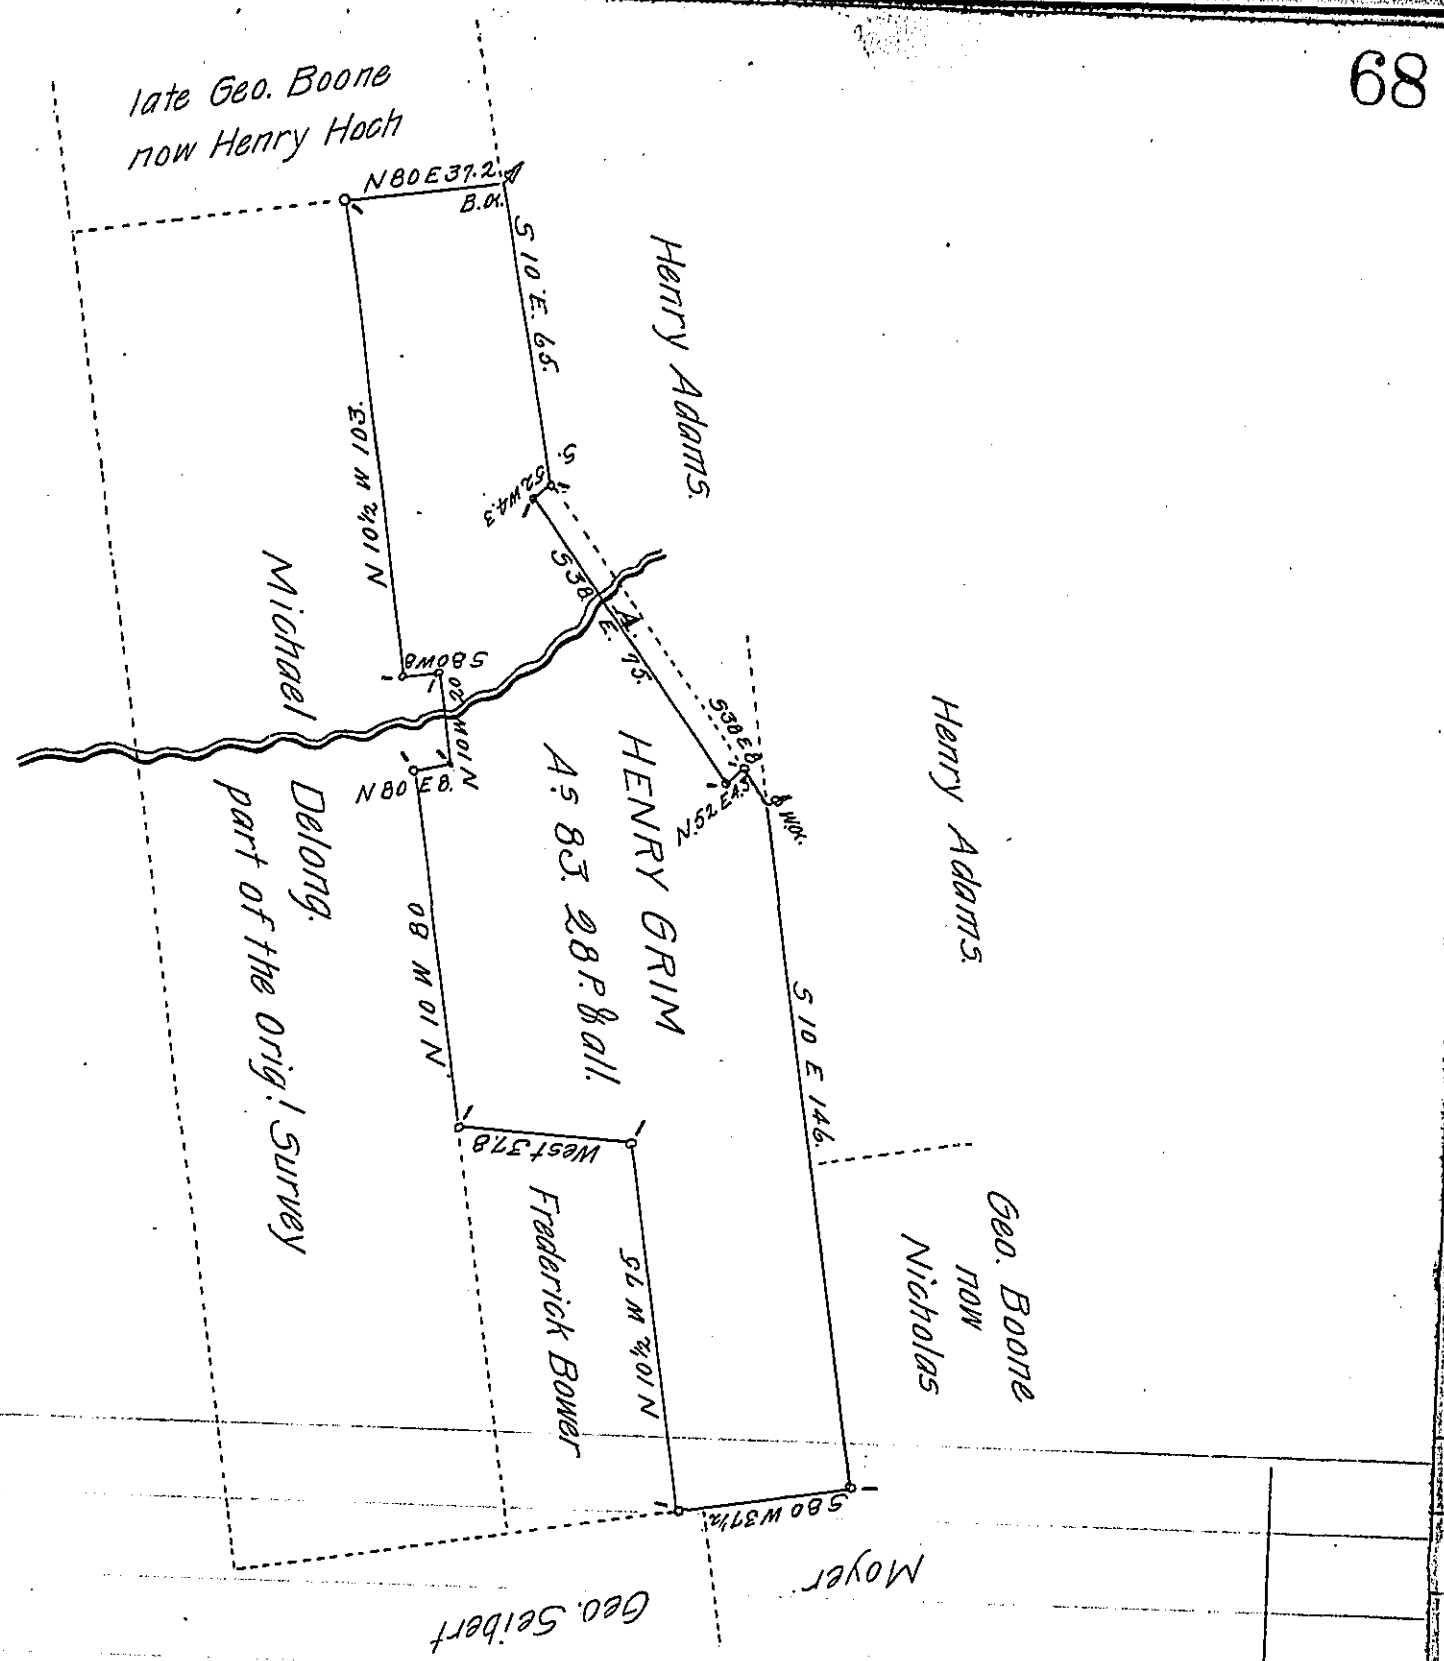

Situate in Maxetawny township, Berks County Containing Eighty three acres, twenty eight perches & allowance &c. (being part of A.s 186. Surveyed on Warrant dated June 27. 1738. granted to Peter Long) Resurveyed for Henry Grim.

Gabriel Hiester, Esquire
Surveyor General

Jany. 24. 1828.

Matthias S. Richards, D.S.

In list No. 1. the Survey on Peter Long's Warr.t is stated to be A.s 186 this must be an error, as the part Patented is said to be A.s 100. 140 P.

Henry Grim's part now Ret.d is — 83. 28

Frederick Bower holds — 17. 43

and the part marked A contains 1. 144

M.S. Richards.

IN TESTIMONY that the above is a copy of the original remaining on file in the Department of Internal Affairs of Pennsylvania, made conformably to an Act of Assembly approved the 16th day of February, 1833, I have hereunto set my Hand and caused the Seal of said Department to be affixed at Harrisburg, this sixth day of September 1905.

Isaac B. Brown

Secretary of Internal Affairs.