FORM No. I.

212

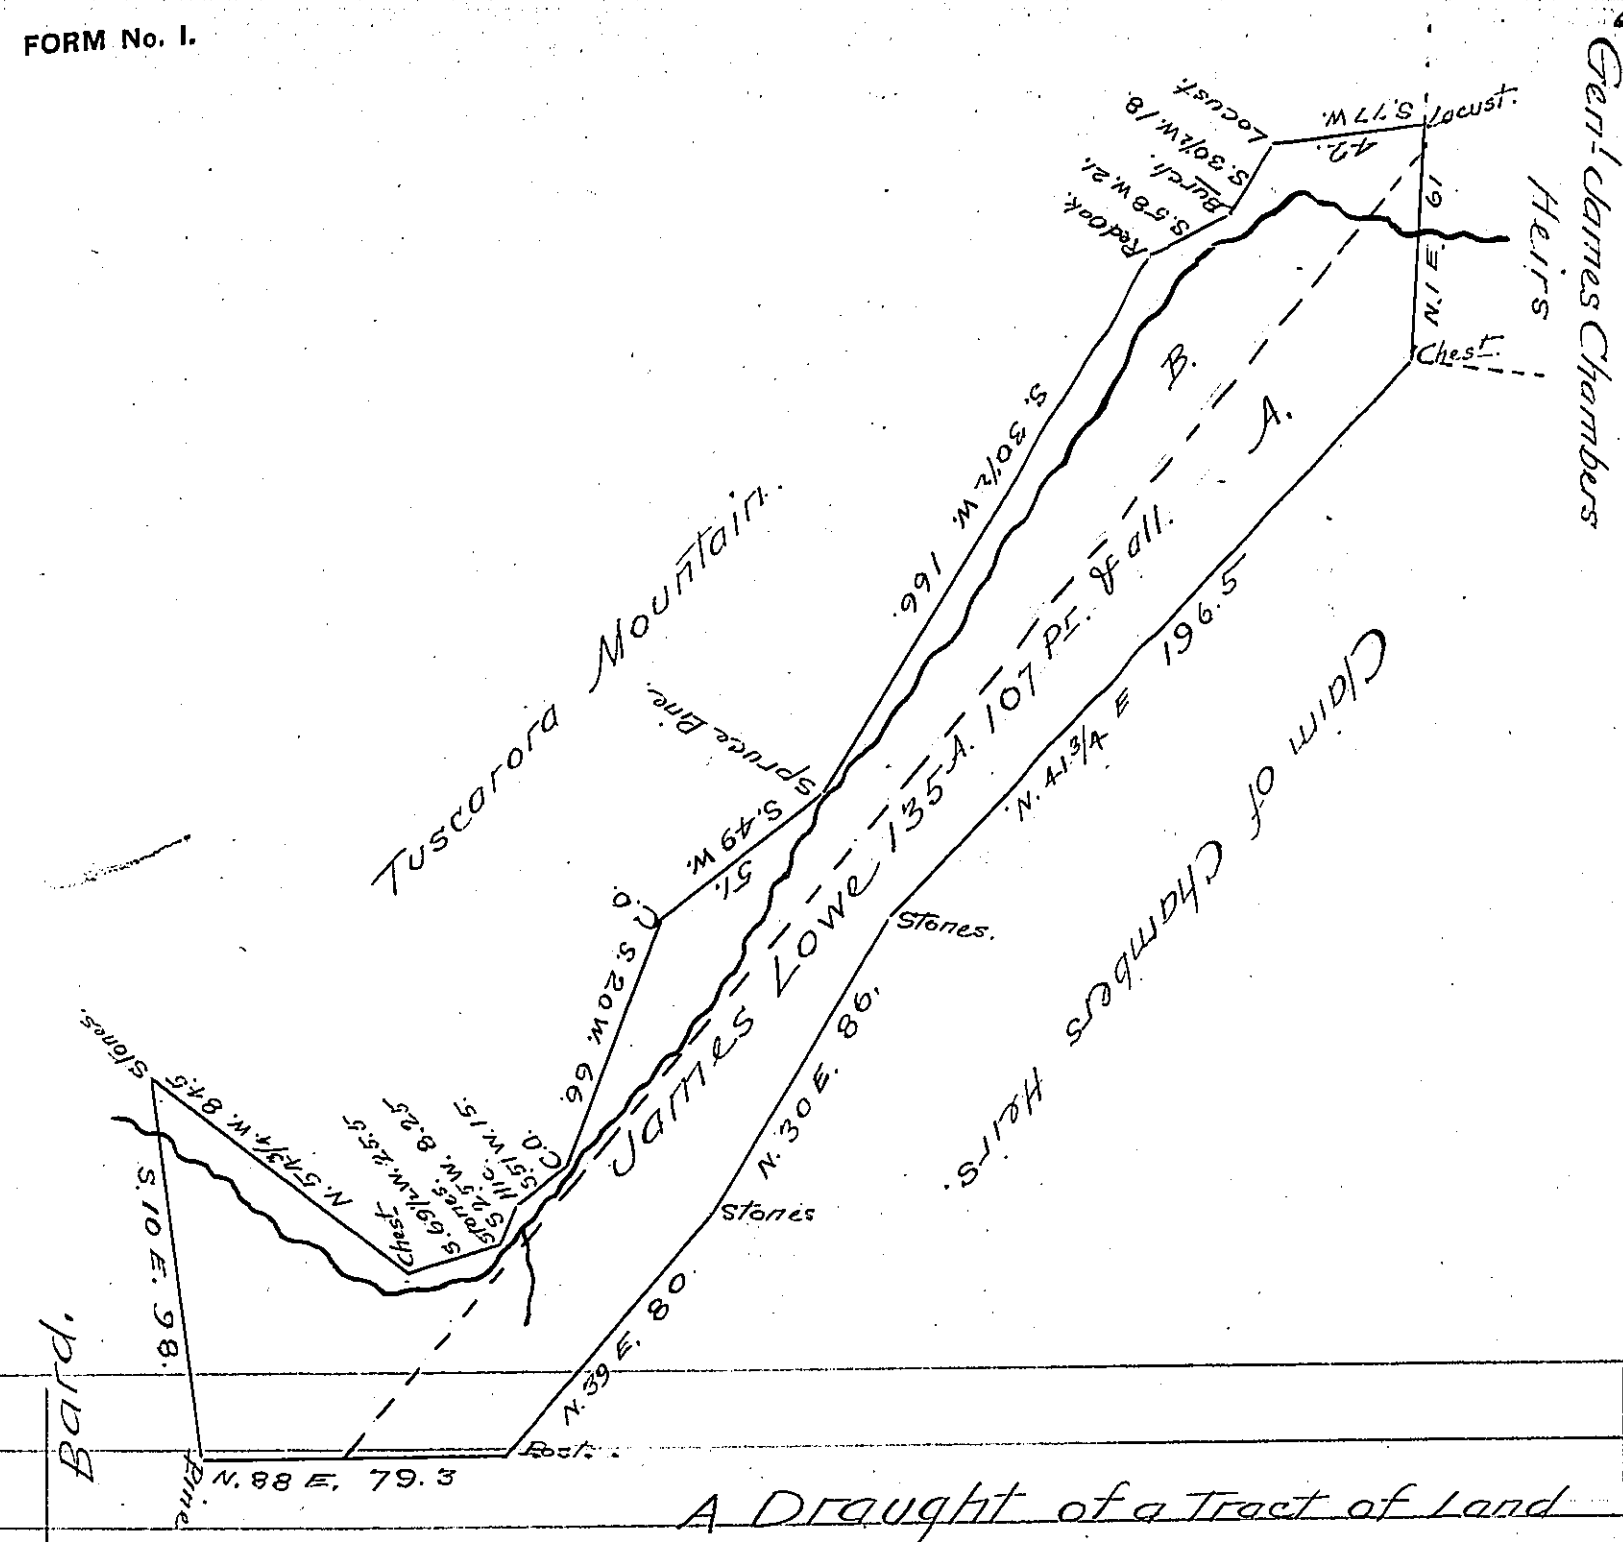

Archibald

A Draught of a Tract of Land situate in Peters Township Franklin County Pa. Containing 135 Acres 107 perches and allowance being two tracts of Land The part A was surveyed Oct^{r} 7th. 1841 in pursuance of a Warrant granted James Lowe dated Oct^{r} 4th. 1841 and contained 71 Acres 128 perches & allowance the part B. was Surveyed Sept^{r} 17th 1841 in pursuance of a Warrant dated Aug^{t}. 19th 1841 granted James Lowe and contained 66 Acres 150 perches. Resurveyed April 26th 1845 for James Lowe

To Jacob Sallade Esq^{r}. P^{r} Hugh Auld D.S.

Surveyor General of Pa.

IN TESTIMONY that the above is a copy of the original remaining on file in the Department of Internal Affairs of Pennsylvania, made conformably to an Act of Assembly approved the 16th day of February, 1833, I have hereunto set my Hand and caused the Seal of said Department to be affixed at Harrisburg, this eighteenth *day of* October *1905*

Isaac B. Brown

Secretary of Internal Affairs.