FORM No. I.

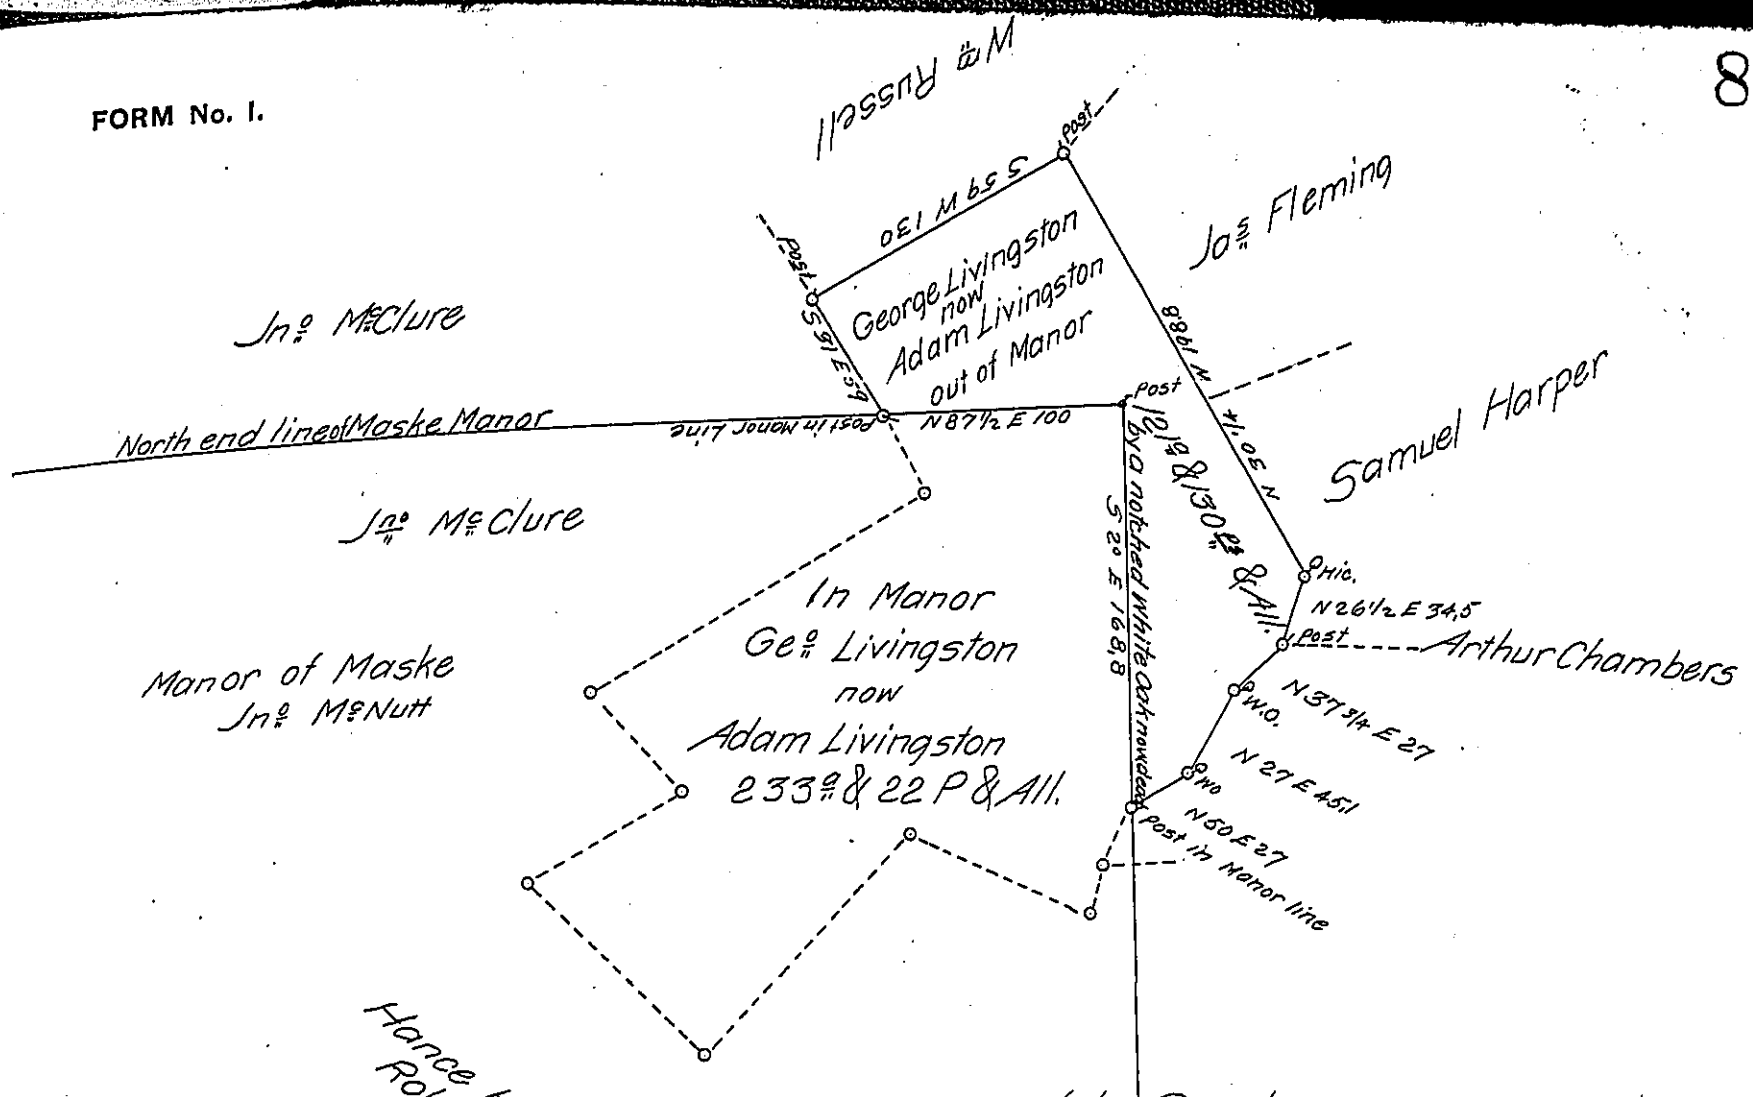

Situate in Strabane Township now York County. It appears by a Receipt (Signed Lynford Lardner) in the hands of Adam Livingston that on the payment of £10 a Warrant was granted to George Livingston for 200 as dated 24th February 1749 And that by a Receipt for Surveying Fees, that Frances McCullock DSr for George Stephenson DS. Surveyed the lands as here laid down the 10th day of February 1750. I have Resurveyed the same nearly by the lines ran by Frances McCullock; The Manor lines ran Jany 1767 cuts the Tract as above 233 as & 22 P & All in the Manor; and 121 as & 130 Ps & Allowance without Resurveyed March 1793

Daniel Brodhead Esqr
Surveyor Gen.l

By Moses McClean DSr

Sir The Reason why a Return was not made of this Resurvey which in Commission was - I was not paid my Fees, nor am I yet paid for either the part in, or out of the Manor. As this is a paticular Case & know not whether Geo Stephenson made return of Survey, I transmit this Statement to you. You may depend on the Accuracy of the Work and if you Accept the Return, it will prevent unnecessary expence & I will be responsable for you Fees.

Saml Cochran Esqr
Surveyor Gen.l

Moses McClean late DSr
20th Feby 1805

IN TESTIMONY that the above is a copy of the original remaining on file in the Department of Internal Affairs of Pennsylvania, made conformably to an Act of Assembly approved the 16th day of February, 1833, I have hereunto set my Hand and caused the Seal of said Department to be affixed at Harrisburg, this twenty-fifth day of August 1905

Isaac B. Brown

Secretary of Internal Affairs.