FORM No. I.

142

Moon

BEAVER

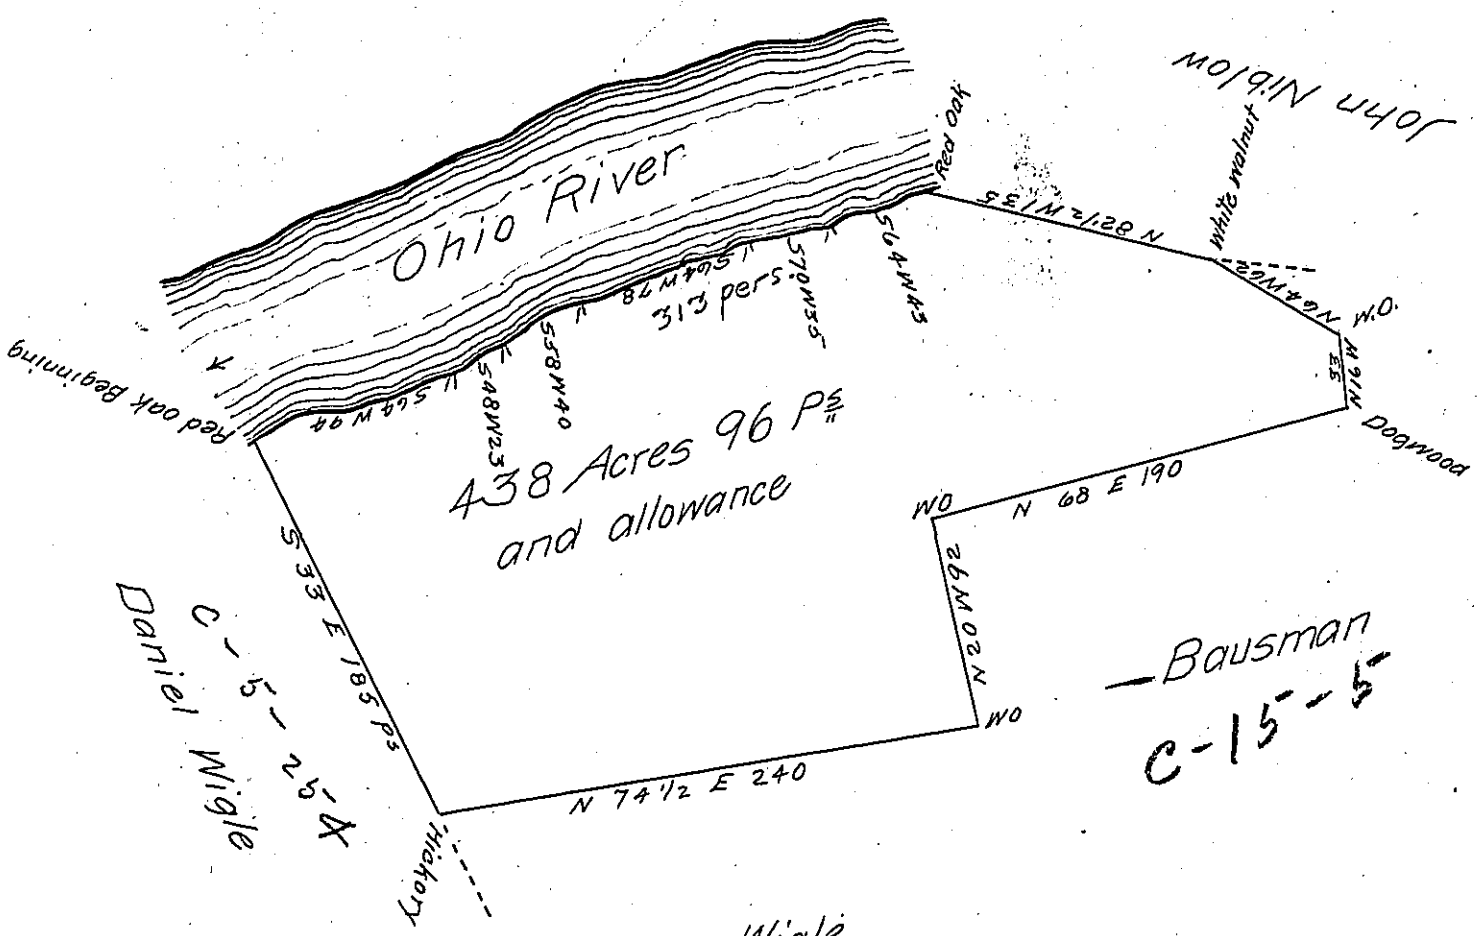

The above is a draft of a tract of Land Surveyed Decr 23rd 1809 in pursuance of a warrant Granted to Isaac Laurence dated the 31st day of August 1809 Situate South of the Ohio River, in First Moon Township Beaver County, adjoining lands of Daniel Wigle, John Niblow and others, Containing 438 Acres and 96 perches and allowance of Six per Cent

Jonathan Mendenhall D.S.

To Andrew Porter Esqr
Surveyor General

Beaver Decr 26th 1809

IN TESTIMONY that the above is a copy of the original remaining on file in the Department of Internal Affairs of Pennsylvania, made conformably to an Act of Assembly approved the 16th day of February, 1833, I have hereunto set my Hand and caused the Seal of said Department to be affixed at Harrisburg, this twenty seventh day of September 1905

Isaac B. Brown

Secretary of Internal Affairs.