FORM No. I.

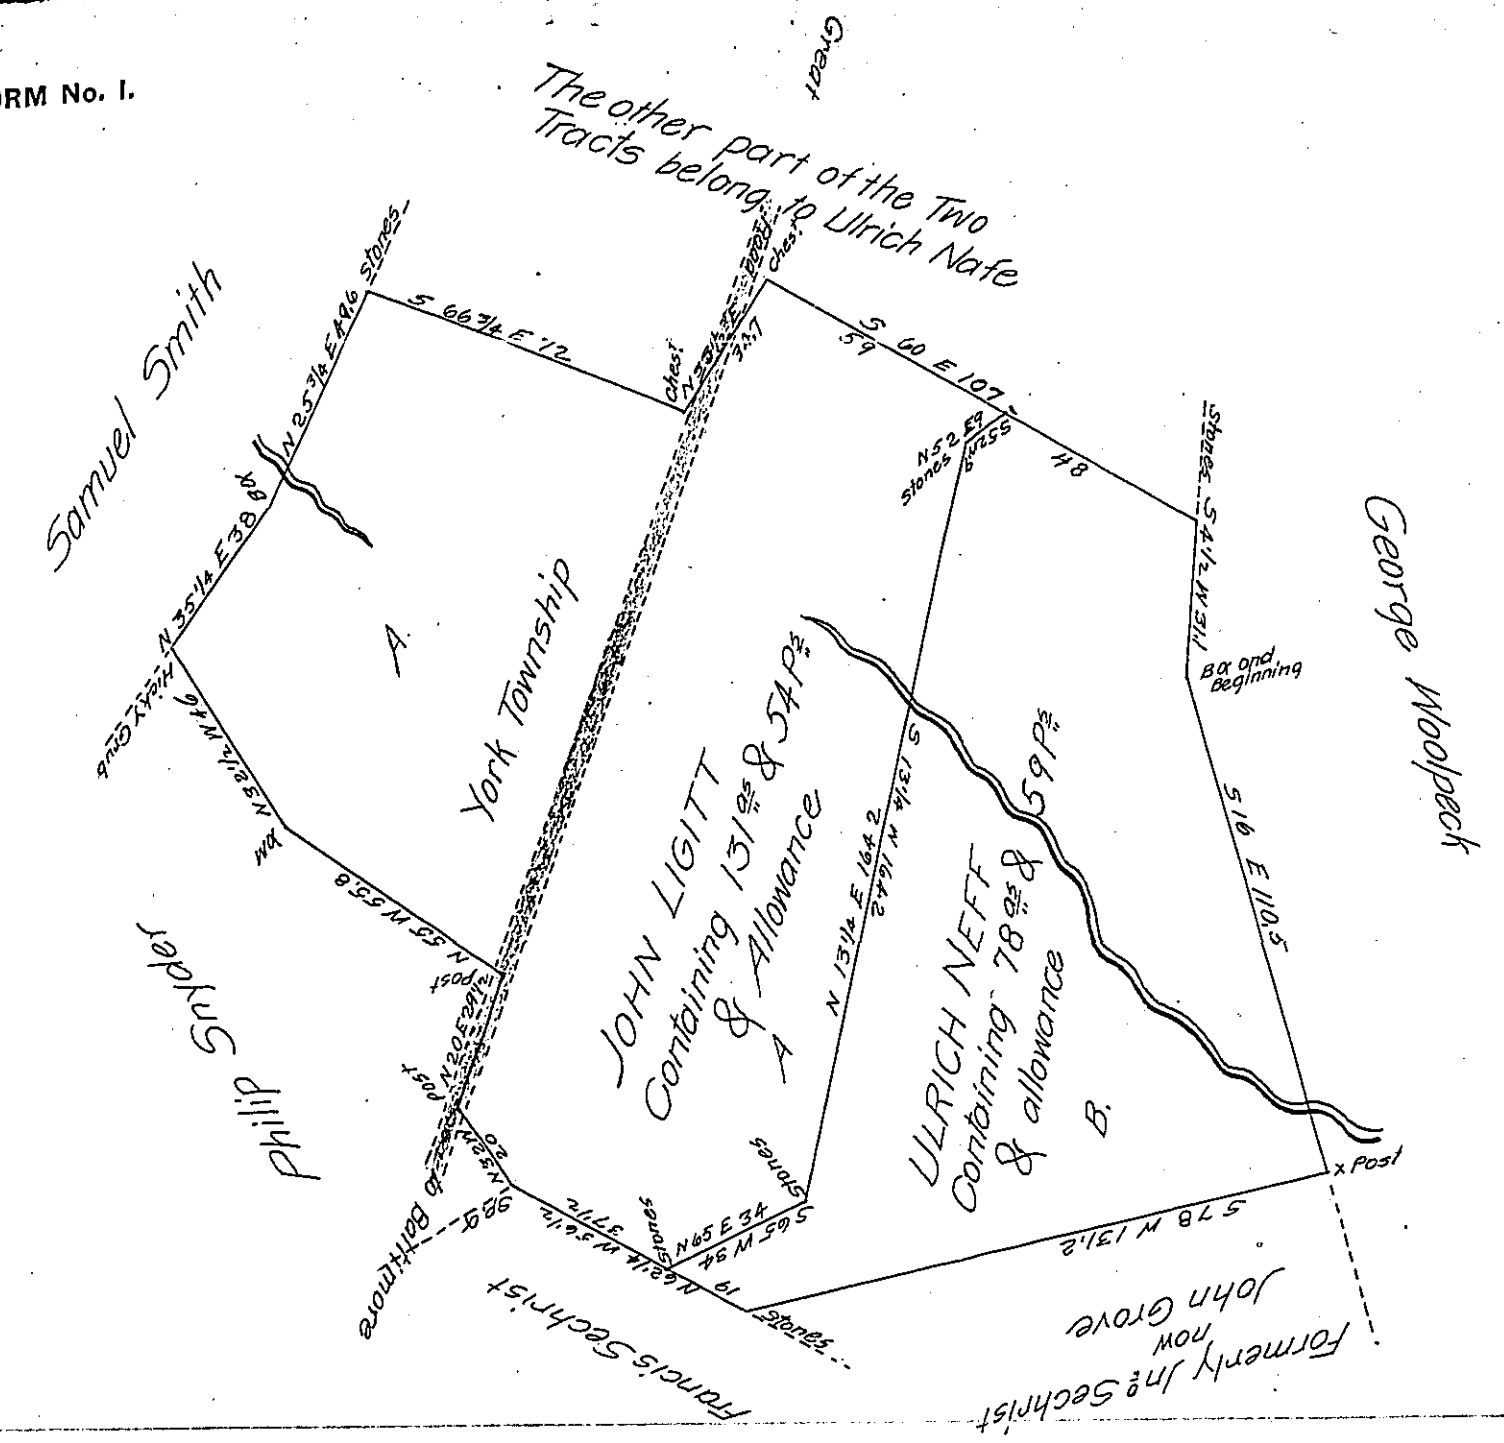

Situate part in York and part in Windsor Townships in the County of York AA. Containing as above set forth 131 as & 54 Perches and allowance. Represents part of a larger Tract of 266 Acres and allowance, which was Resurveyed by William Kersey late D.S. on the 10th day of the 8th Mo. 1791 for John Liggitt. In Pursuance of a Warrant dated the 18th day of December 1751. B. Containing 78 as & 59 Perches and allowance. Represents part of a larger Tract of Land which was Originally Surveyed by the said William Kersey late D.S. on the 14th of the 8th Mo. 1790 In Pursuance of a Warrant for 150 as Granted to Ulrich Neff bearing date the 7th day of November 1788 Resurveyed & divided off from the said two larger Tracts of Land the 24th day of October Anno Domini 1809 for the use of Andrew Guyer the present owner.

Per Jacob Spangler
D.S.

To Andrew Porter Esqr
Surveyor General
Lancaster Pa

IN TESTIMONY that the above is a copy of the original remaining on file in the Department of Internal Affairs of Pennsylvania, made conformably to an Act of Assembly approved the 16th day of February, 1833, I have hereunto set my Hand and caused the Seal of said Department to be affixed at Harrisburg, this twenty sixth *day of* October *1905*

Isaac B. Brown
Secretary of Internal Affairs.