FORM No. I.

John Owmillar may Perhaps Claim an Improvement Red as he has two or thre_places within this Survey put up ~~posts~~ Pens four Rails high and Cleared the ground within

T. W.

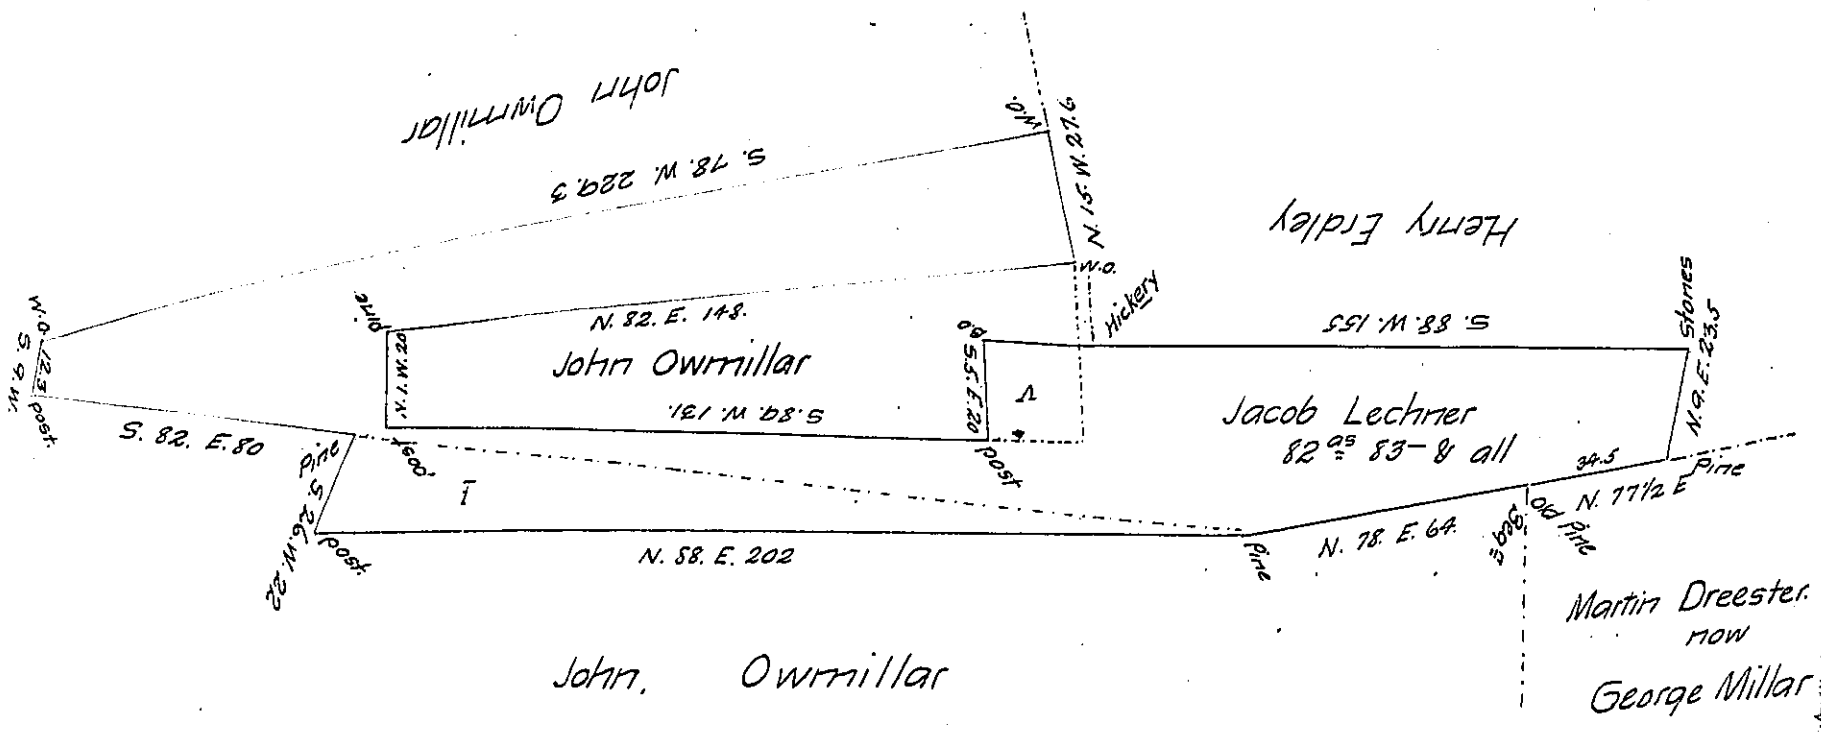

Situate in Penns Township Northumberland County Adjoining lands of George Millar Henry Erdley & John Owmillar Containing Eighty two Acres & Eighty three perches & all^ce Resurveyed unto Jacob Lechner the 2^d day of September 1811 by virtue of his order of Resurvey Dated at Lancaster the 3-day June 1811 (in Right of Michael Swingel)

Thos Woodside D.S.

To Andrew Porter Esqr
Surveyor General

I The doted line Represents the claim of John Owmillar but this Survey is Run agreeabl: to the Certified coppy inclosed Begining at the old Pine the Corner of Martin Dreester & Runing ~~S. 88 W. 202~~ S. 78. W. 64 then S. 88 W. 202 to the Post alowing 2 Degrees variation Owmillar Contends that the Survey of George Owmillar lies Northe of the S. 61. E. line but if So would interfer with the Survey made for John Owmilla there is no visable Corners of the Survey of G. O. W. Millar the Survey of John Owmillar of 109¼ a^cs is well Estublised except the line Runing Due West which appears to have been an open line.

A the Dotted enclosed is that Part of John Owmillar that was originally in Michael Swingel.

Thos Woodside D.S.

IN TESTIMONY that the above is a copy of the original remaining on file in the Department of Internal Affairs of Pennsylvania, made conformably to an Act of Assembly approved the 16th day of February, 1833, I have hereunto set my Hand and caused the Seal of said Department to be affixed at Harrisburg, this fourteenth *day of* September *1905*

Secretary of Internal Affairs.