FORM No. I.

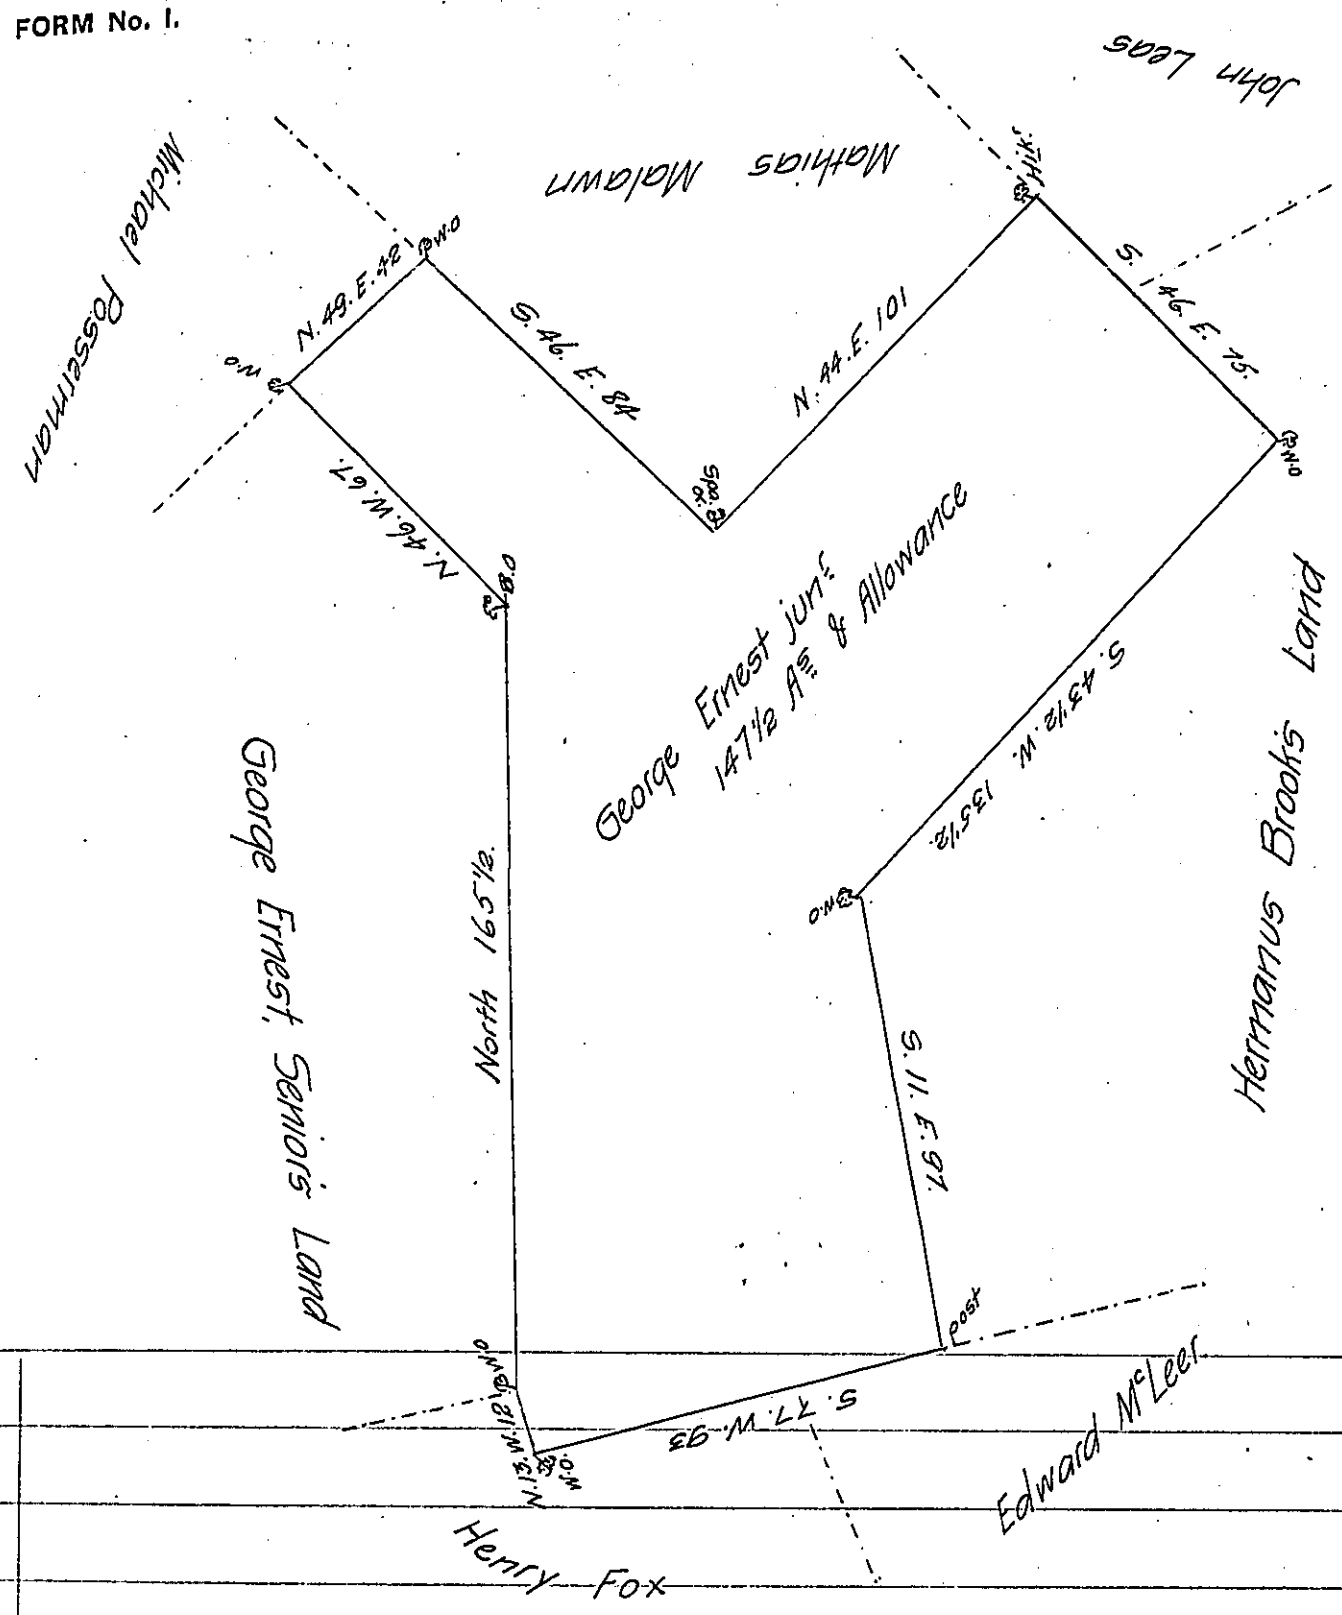

A Draught of a Tract of Land situate in Reading Townp. in the County of York Called —— Surveyed the 13th day of January 1766, Unto George Ernest junr In pursuance of a Warrant dated the 24th day of May 1751 Granted unto a Certain John Leatherman. Containing One hundred and forty Seven Acres and a half and Allowance of Six acres Pr Cent for Roads &c.

P—

Chas Lukens. D.S.

To John Lukens Esquire
Surveyor General

IN TESTIMONY that the above is a copy of the original remaining on file in the Department of Internal Affairs of Pennsylvania, made conformably to an Act of Assembly approved the 16th day of February, 1833, I have hereunto set my Hand and caused the Seal of said Department to be affixed at Harrisburg, this thirtieth *day of* September *1905*

Isaac B. Brown
Secretary of Internal Affairs.