FORM No. I.

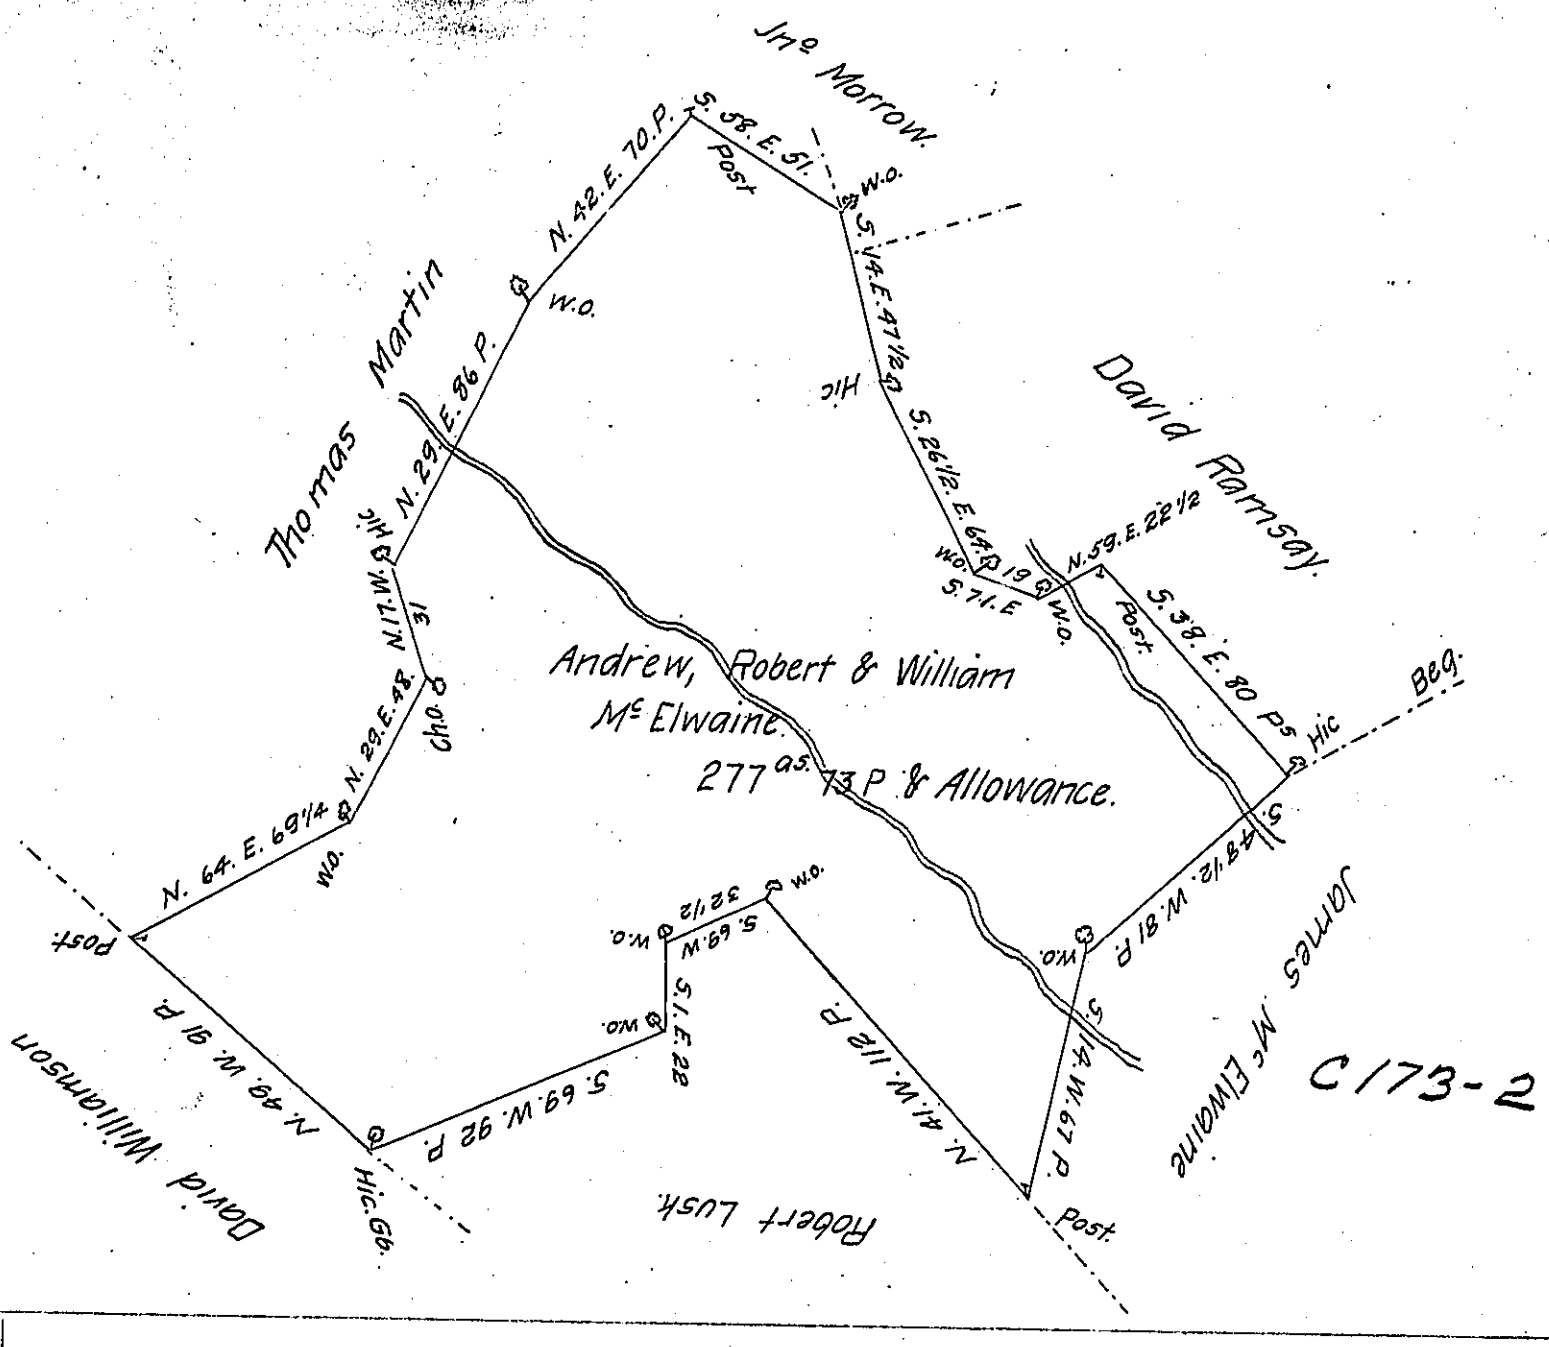

A Draft of a Tract of land Situate in Newton Township in the County of Cumberland Containing two hundred and Seventy Seven Acres and Seventy three Perches and an Allowance of Six P Cent for Roads &c Survey'd September 13th 1787 in pursuance of a Warrant granted to Andrew, Robert and William Mc Elwaine bearing Date the 16th Day of November 1786

Matthw Henderson D.S.

~~To John Lukens Esq~~
~~Surveyor General~~

To Daniel Brodhead Esq
Surveyor General of Pennsylvania

IN TESTIMONY that the above is a copy of the original remaining on file in the Department of Internal Affairs of Pennsylvania, made conformably to an Act of Assembly approved the 16th day of February, 1833, I have hereunto set my Hand and caused the Seal of said Department to be affixed at Harrisburg, this eighteenth *day of* November *1905.*

Isaac B. Brown

Secretary of Internal Affairs.