FORM No. I.

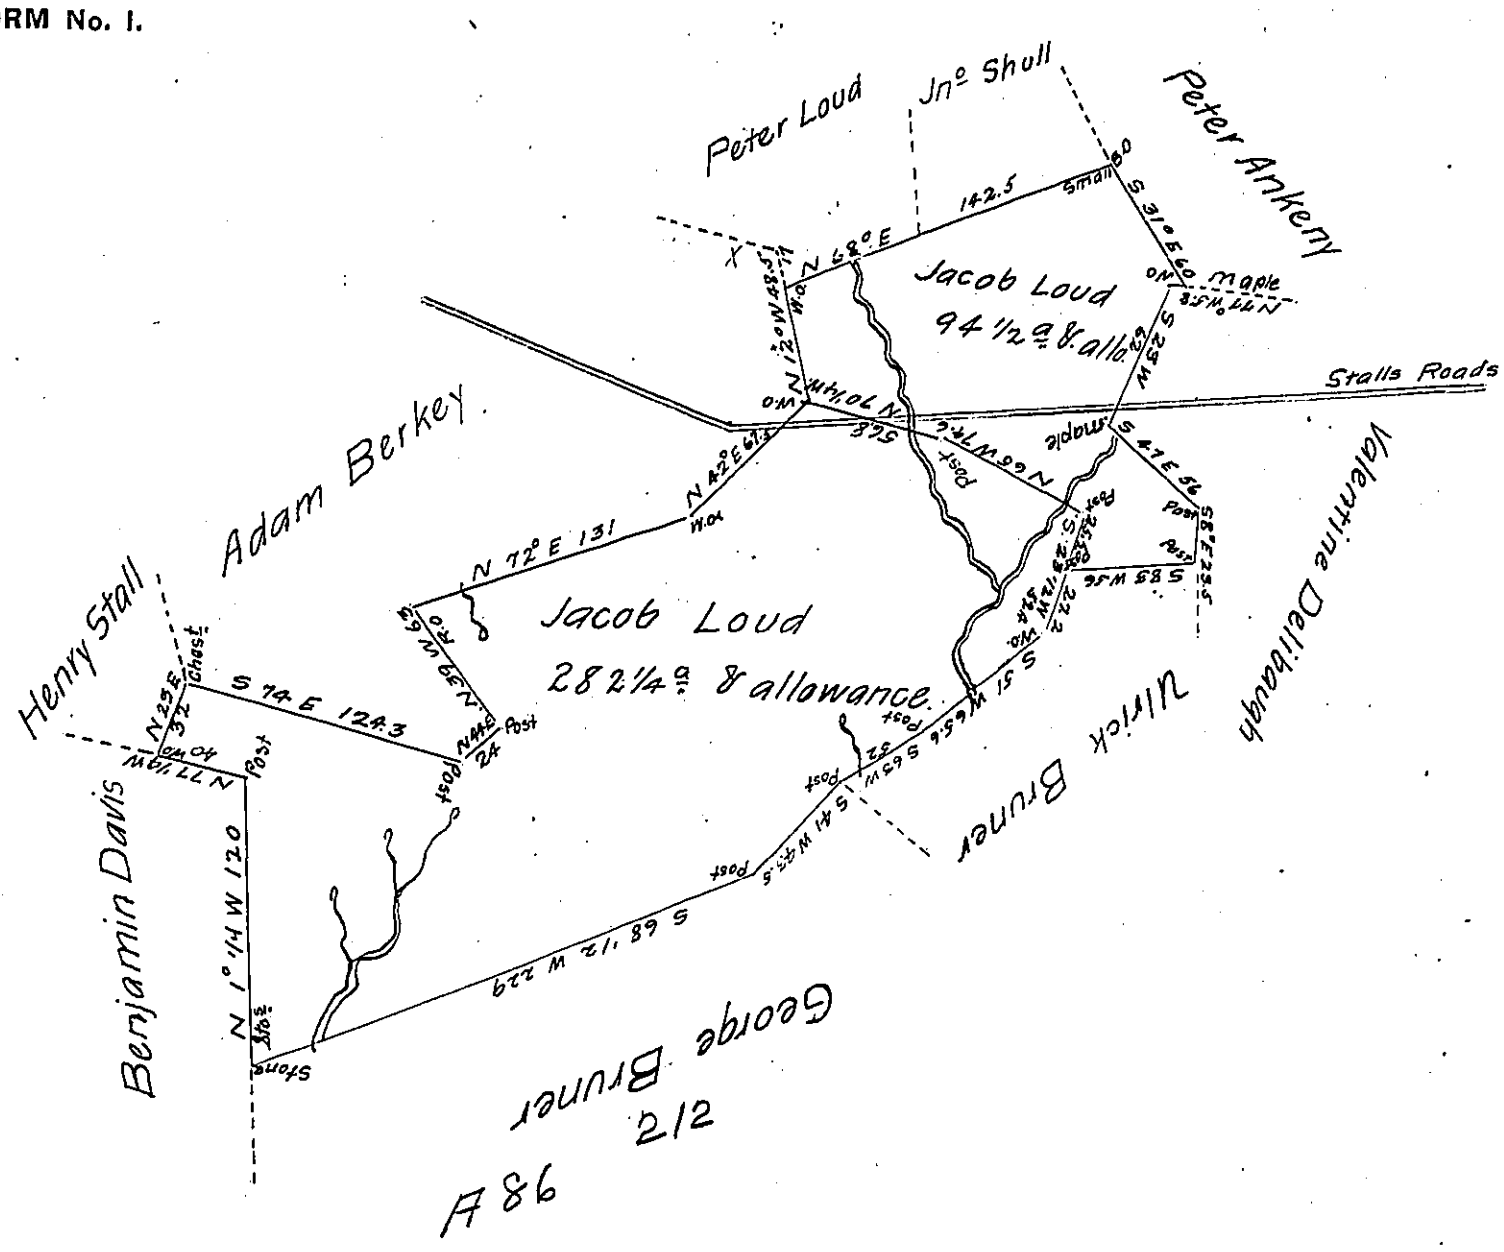

Situate on the head waters of Coxes Creek (Now in Somerset Township) Somerset County the 282 1/4 Acres Survey made by Alexander Mc Clean Esq. D.S, the 30th March 1787 In pursuance of a warrant Granted unto Jacob Loud dated the 22d day of february 1785 The 94 1/2 Acres Survey made the 6th day of October 1809 In pursuance of a warrant Granted unto Jacob Loud the 16th day of September 1809, a return of the latter perhaps has been Sent to the Surveyor Generals Office But the owner desirious to take one Patent for the whole therefore I Send the above Plan the more fully to illucidate the same

To Andrew Porter Esquire
Surveyor General

pr John McClean Deputy

IN TESTIMONY that the above is a copy of the original remaining on file in the Department of Internal Affairs of Pennsylvania, made conformably to an Act of Assembly approved the 16th day of February, 1833, I have hereunto set my Hand and caused the Seal of said Department to be affixed at Harrisburg, this 11th *day of* August *1905*

Isaac B. Brown

Secretary of Internal Affairs.