FORM No. I.

See C-59-62

193

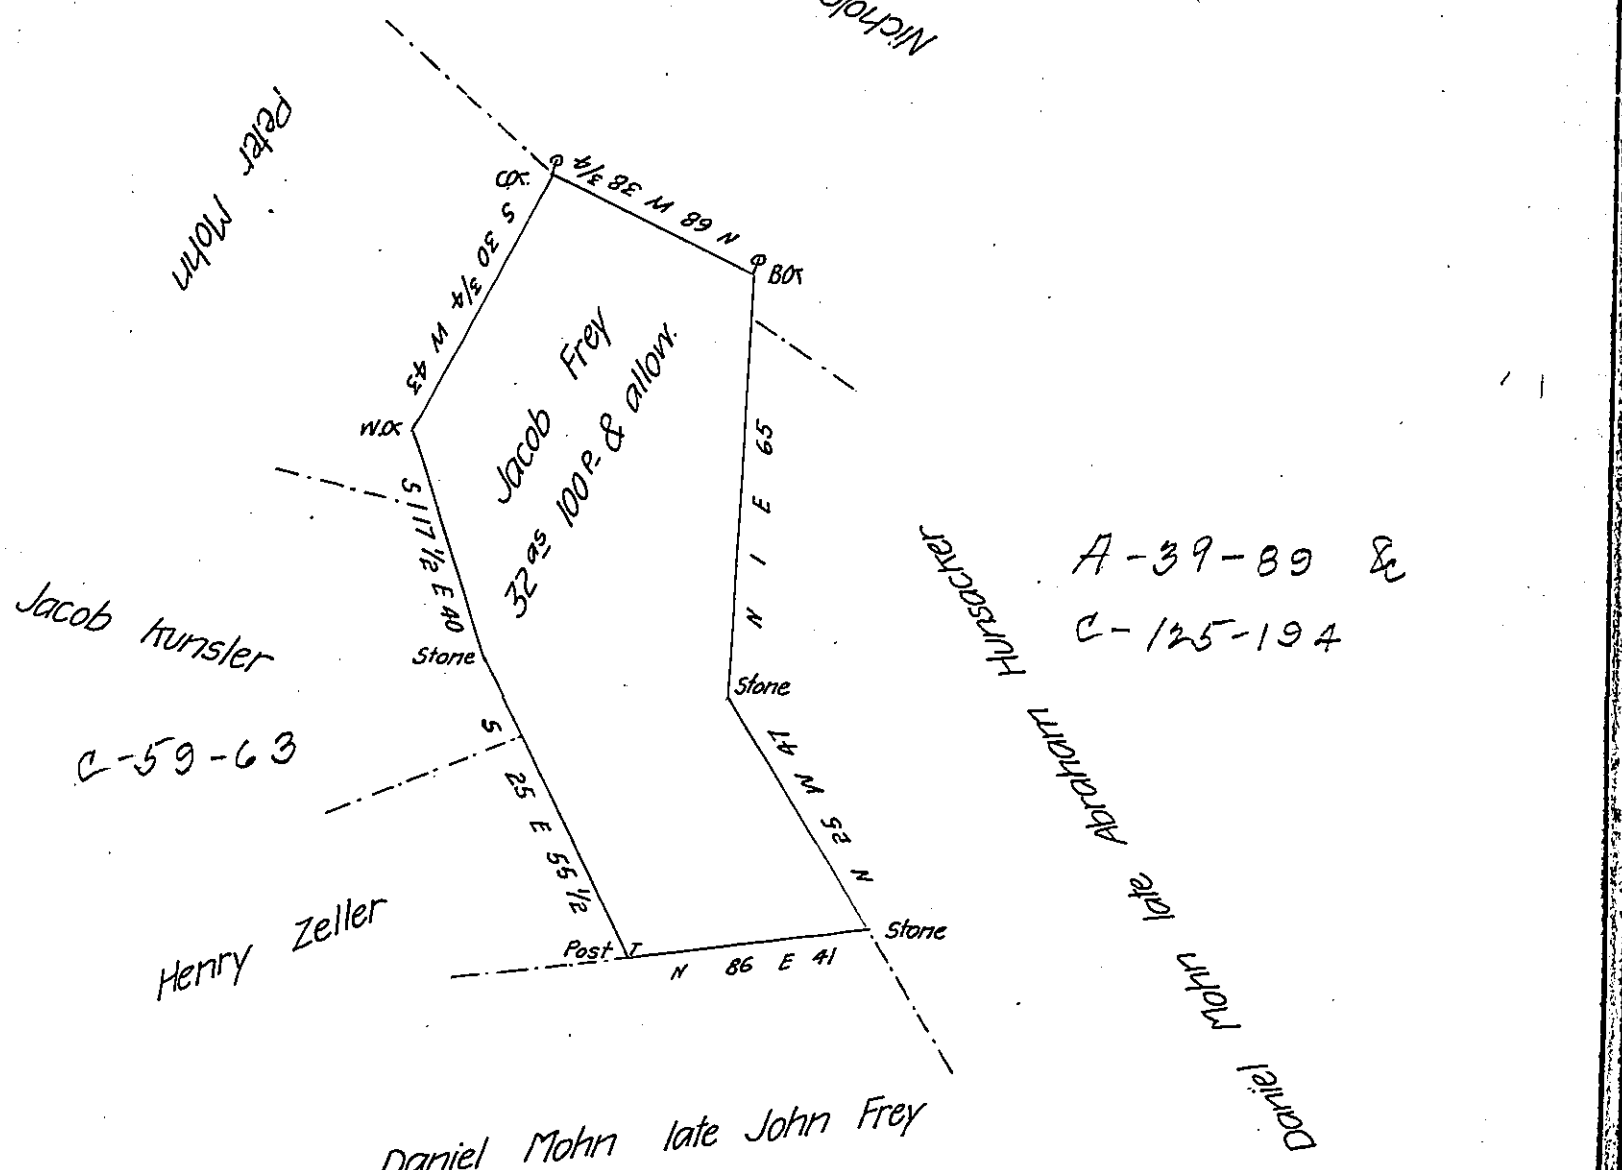

Situate in Brecknock Township Berks County Containing thirty two acres & one hundred perches & allowance of six per cent for roads &ce part of a larger tract of one hundred & forty one acres & one hundred & twenty five perches & allow. surveyed to Jacob Frey in pursuance of a Warrant dated the 28th of November 1750 resurvey'd & divided the third of August 1809 for Daniel Mohn.

To Andrew Porter Esqr Surv. Genl Pennsylva

John M. Hyneman D.S.

IN TESTIMONY that the above is a copy of the original remaining on file in the Department of Internal Affairs of Pennsylvania, made conformably to an Act of Assembly approved the 16th day of February, 1833, I have hereunto set my Hand and caused the Seal of said Department to be affixed at Harrisburg, this thirteenth day of October 1905.

Secretary of Internal Affairs.