FORM No. I.

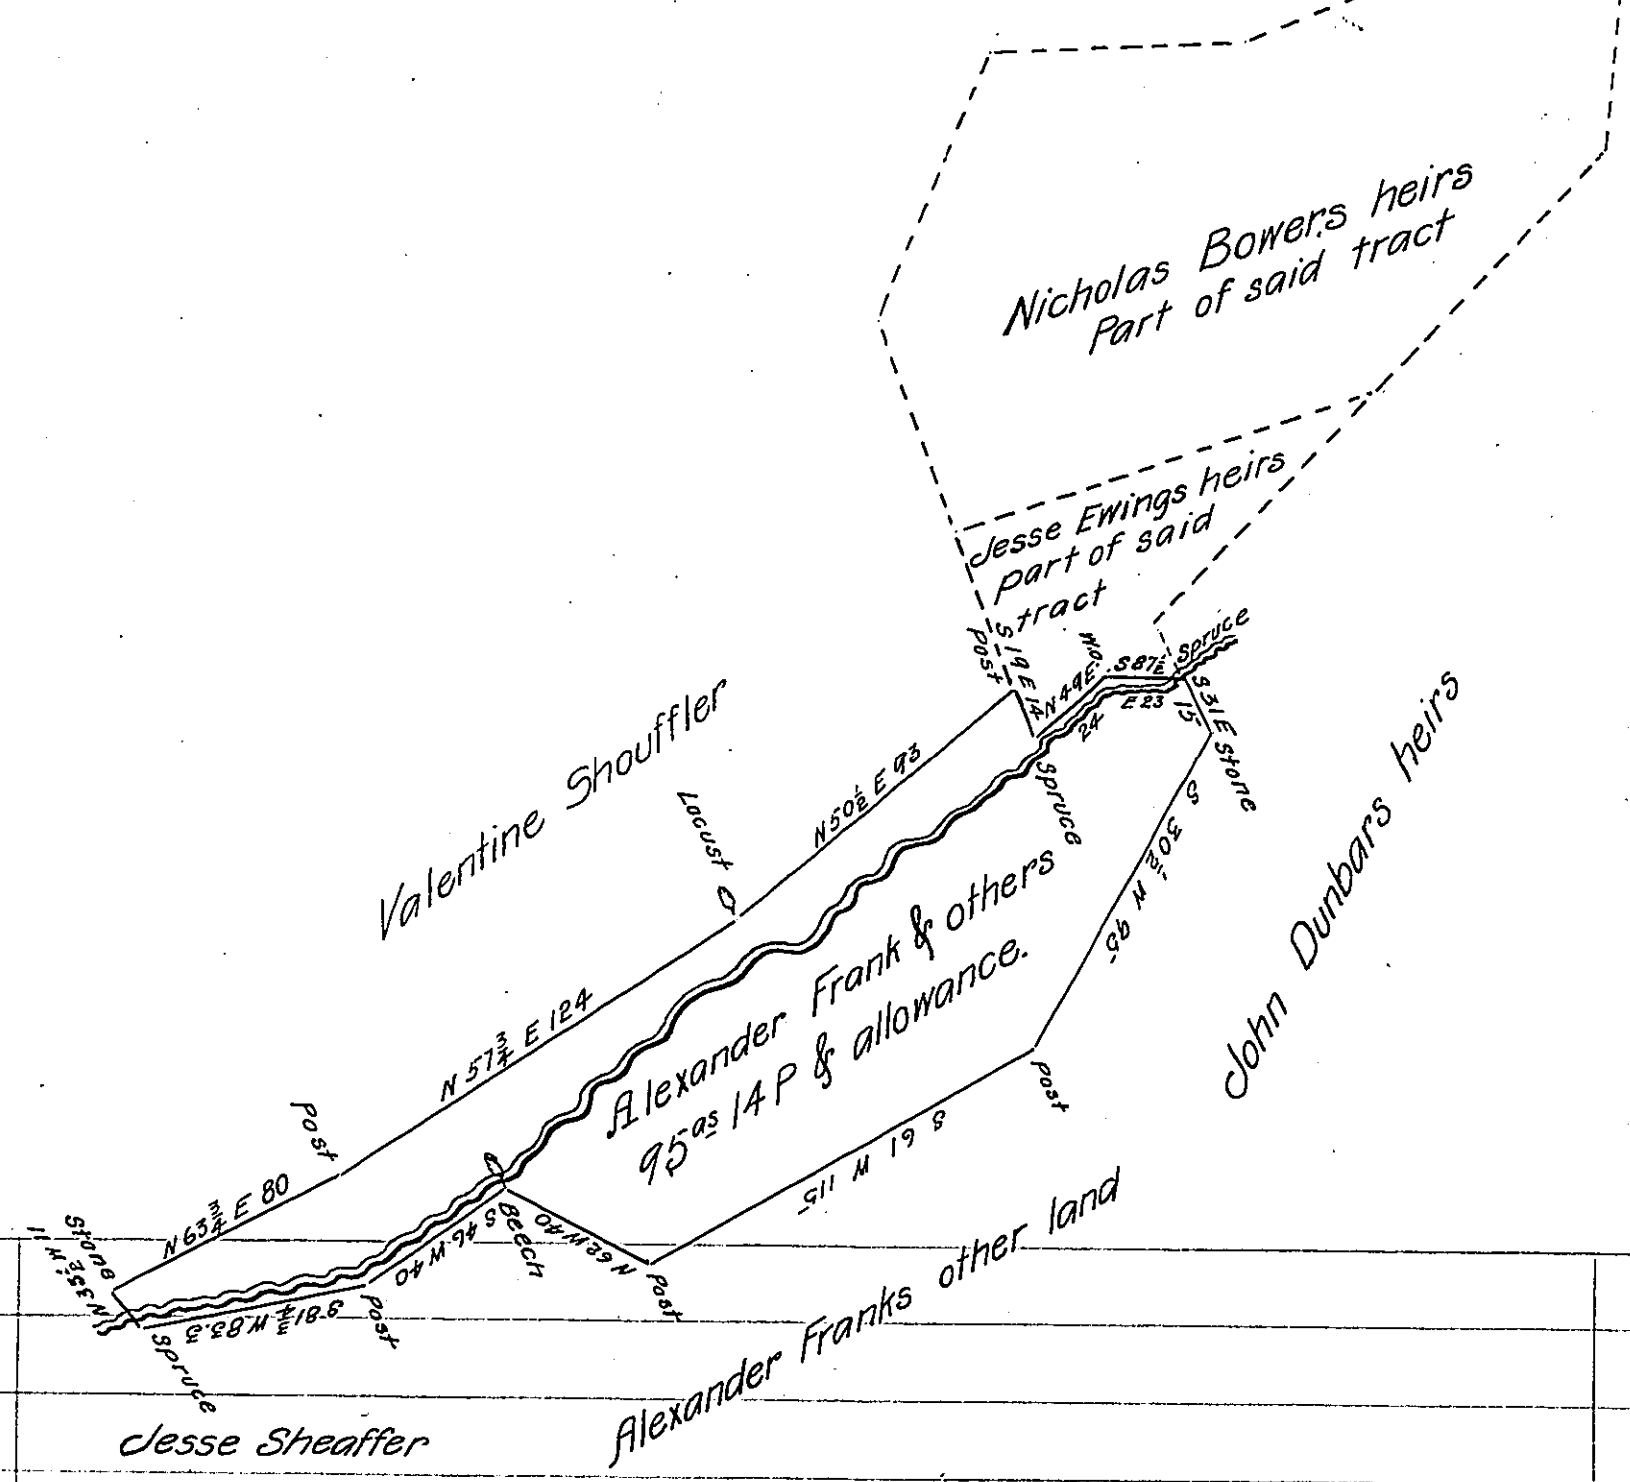

Draft of a tract of land situate in Tyrone Township Perry County Containing Ninety five acres fourteen perches & allowance of six per Cent for Roads &c. Part of 209 as 50 P Originally Surveyed on an Order granted to Thomas Murray dated September the 23d 1766. No 1354 for 200 as. The above part surveyed March the 18th 184(obl) for Patenting.

Pr Wm Wilson D.S.

Jacob Sallade Esq
Surveyor General of Pa

IN TESTIMONY that the above is a copy of the original remaining on file in the Department of Internal Affairs of Pennsylvania, made conformably to an Act of Assembly approved the 16th day of February, 1833, I have hereunto set my Hand and caused the Seal of said Department to be affixed at Harrisburg, this twenty first *day of* September *1905.*

Isaac B. Brown
Secretary of Internal Affairs.