FORM No. I.

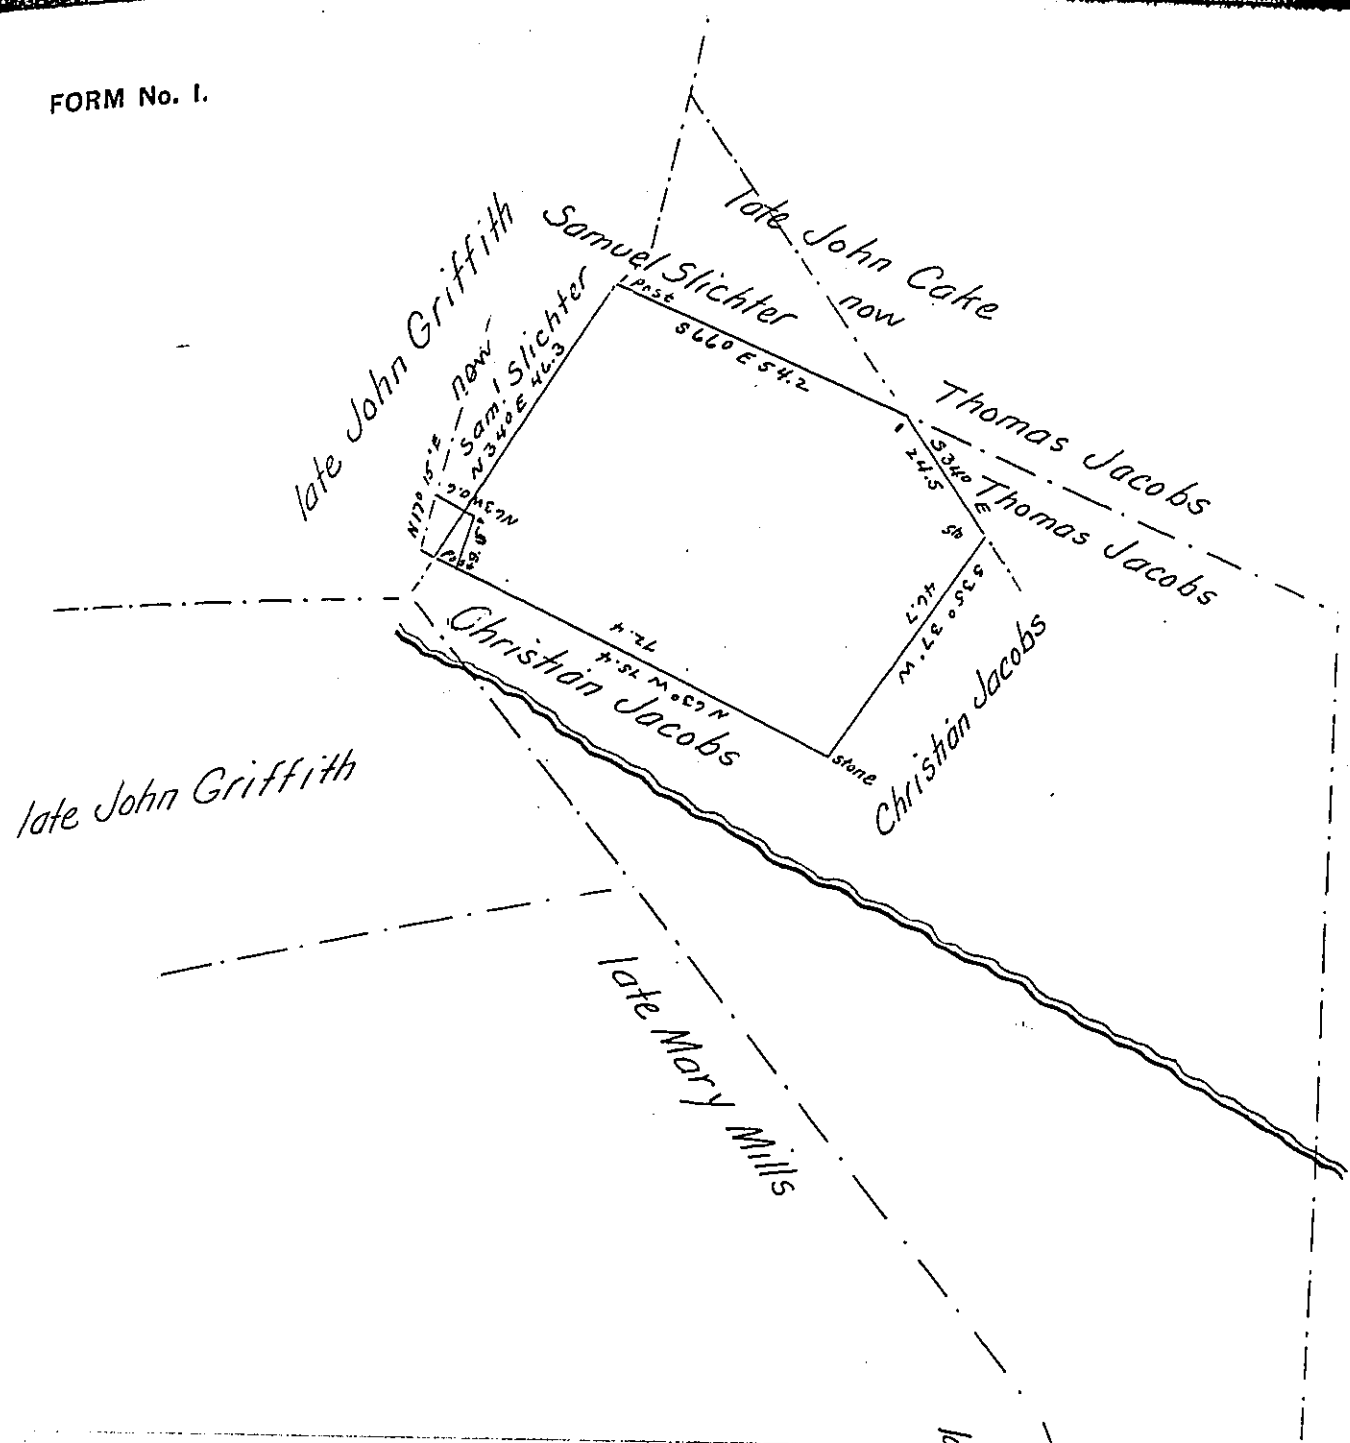

Draft of a tract of land situate in Robeson Township. in the County of Berks. containing Twenty four acres. One hundred and twenty six perches. and allowance of six per cent. for roads. &c. surveyed for Samuel Slichter the twenty Sixth day of May 1865. being part of a large tract of One hundred & thirteen acres — perches. and allowance. originally surveyed in pursuance of a warrant granted to Peter Leyton. dated the 26th day of November 1737.

To the Hon.

J. M. Campbell
Surveyor General

pr. Daniel S. Zacharias
C. S.

IN TESTIMONY that the above is a copy of the original remaining on file in the Department of Internal Affairs of Pennsylvania, made conformably to an Act of Assembly approved the 16th day of February, 1833, I have hereunto set my Hand and caused the Seal of said Department to be affixed at Harrisburg, this nineteenth *day of* October *1905.*

Isaac B. Brown
Secretary of Internal Affairs.