FORM No. I.

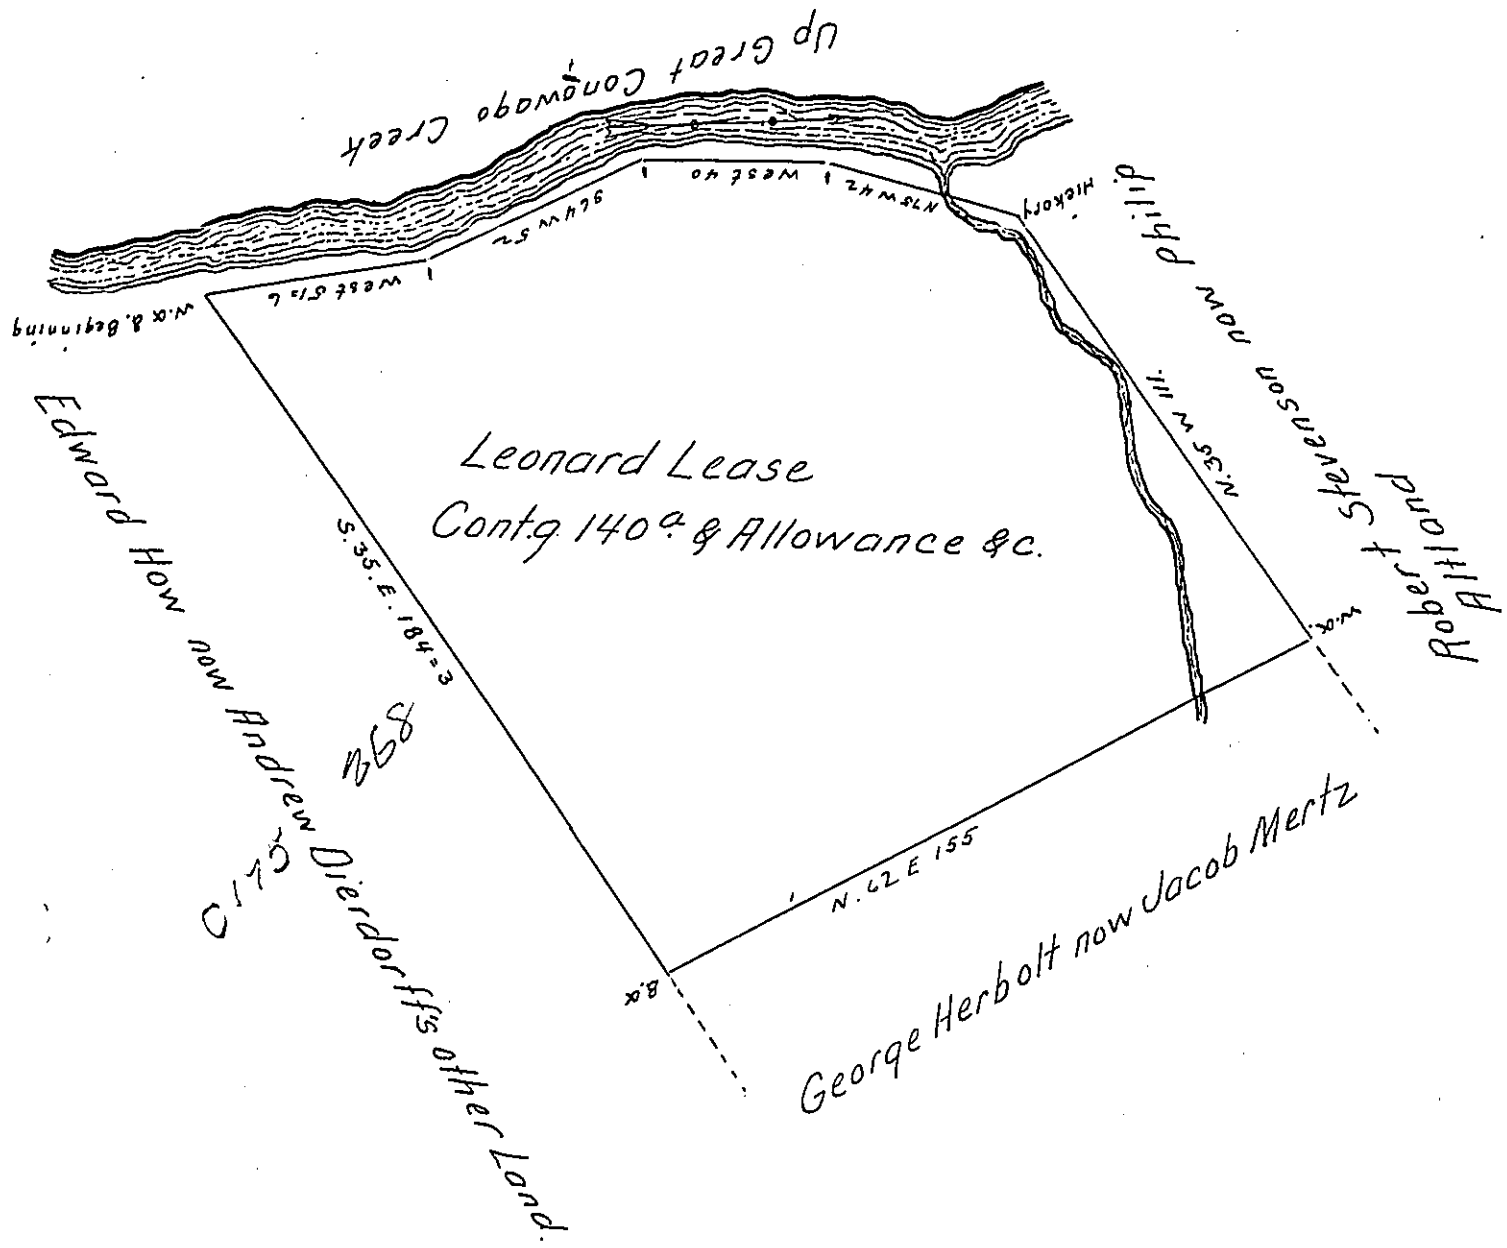

Situate in Dover Township in the County of York. Containing as above set forth 140 a & – ~~perches~~ and allowance &c. Originally Surveyed by George Smith late D.S under Thomas Cookson late D.S. on the 19th day of October A.D. 1743. In Pursuance of a Warrant Granted to Leonard Lease bearing date the 1st day of July A.D. 1743. Resurveyed by the late Thomas Armor D.S. under George Stevenson late D.S. on the 14th day of June 1762. at the request of Joseph Powel the then Owner. And now at the request of Philip Altland and Andrew Dierdorff the present owners the same has been Calculated examined &c. the 19th day of June Anno Domini 1810 and returned for Confirmation.

To — per

Andrew Porter Esqr. Surveyor General Lancaster Pa — Jacob Spangler D. S.

IN TESTIMONY that the above is a copy of the original remaining on file in the Department of Internal Affairs of Pennsylvania, made conformably to an Act of Assembly approved the 16th day of February, 1833, I have hereunto set my Hand and caused the Seal of said Department to be affixed at Harrisburg, this fifth *day of* October *1905.*

Secretary of Internal Affairs.