FORM No. I.

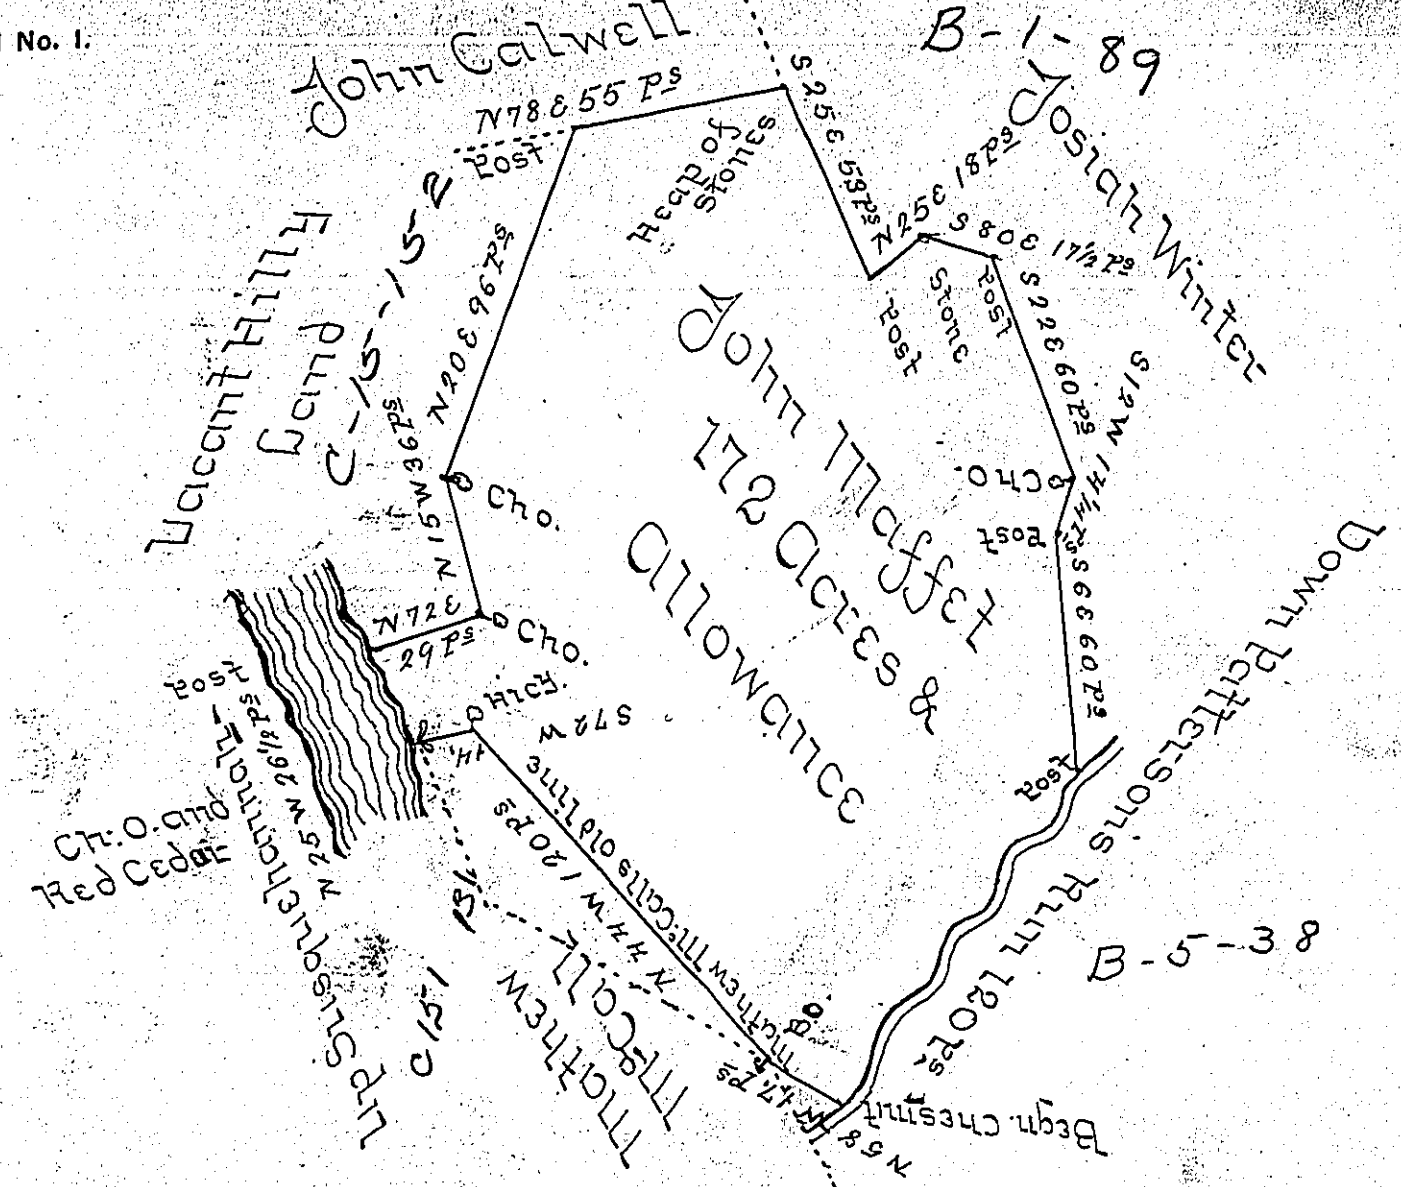

A Draught of a Tract of Land Situate in Martick Town-
-ship Lancaster County containing one hundred & Seventy
two Acres & Allowance Surveyd for John Maffet the 20th
Day of May 1785. in pursuance of a Warrant Dated the
14th Day of December 1784 —

No. John Lukens Esquire } James Cunningham D.S.
Surveyor General —

N.B. The original Survey made for John Maffet con-
-tains 184¼ Acres of Land & Allowance; but upon
examination carefully done in the field I find that
the original Survey interfered with a Tract of Land
of Mr. M.Call as is represented by the doted lines
above. which reduces Maffets Tract to 172 Acres & Allowance as
above described I have examined the lines at the re-
-quest and in the presence of both parties —

James Cunningham

IN TESTIMONY *that the above is a copy of the original remaining on file in the Department of Internal Affairs of Pennsylvania, made conformably to an Act of Assembly approved the 16th day of February, 1833, I have hereunto set my Hand and caused the Seal of said Department to be affixed at Harrisburg, this twenty fourth day of November 1905.*

Secretary of Internal Affairs.