FORM No. 1.

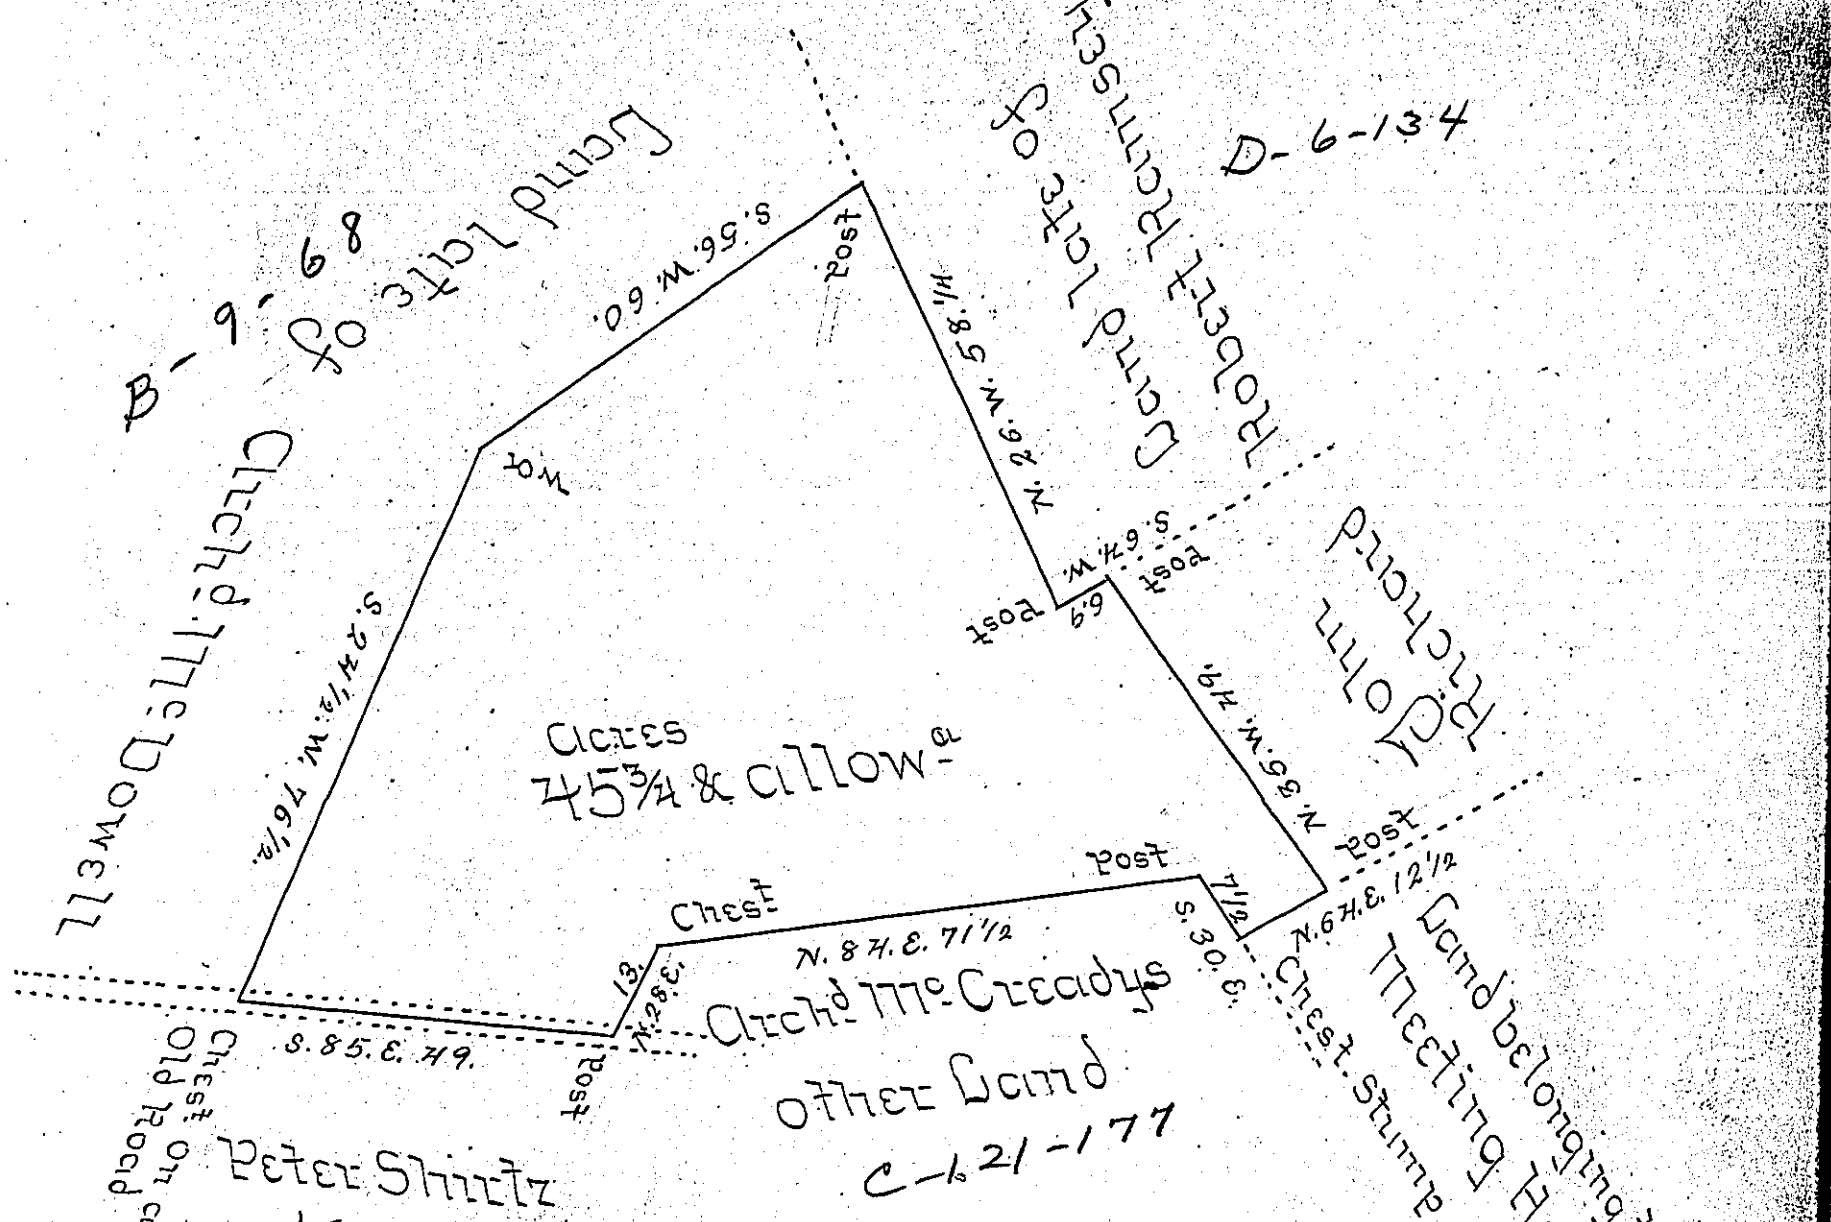

Draught of a Piece or Tract of Land Situate in Bart Township Lancaster County Containing Forty five Acres & 135 Perches and the Usual Allowance of Six pr Cent for Roads &c Surveyed the 29th Day of April 1766 for Archibald McCready. By Virtue of a Warrant Dated the 12th Day of January A.D. 1766.

Pr Henry Ream D.S.

To John Lukens Esqr
Surveyor General

IN TESTIMONY that the above is a copy of the original remaining on file in the Department of Internal Affairs of Pennsylvania, made conformably to an Act of Assembly approved the 16th day of February, 1833, I have hereunto set my Hand and caused the Seal of said Department to be affixed at Harrisburg, this twenty seventh day of November 1905.

Isaac B. Brown

Secretary of Internal Affairs.