FORM No. I.

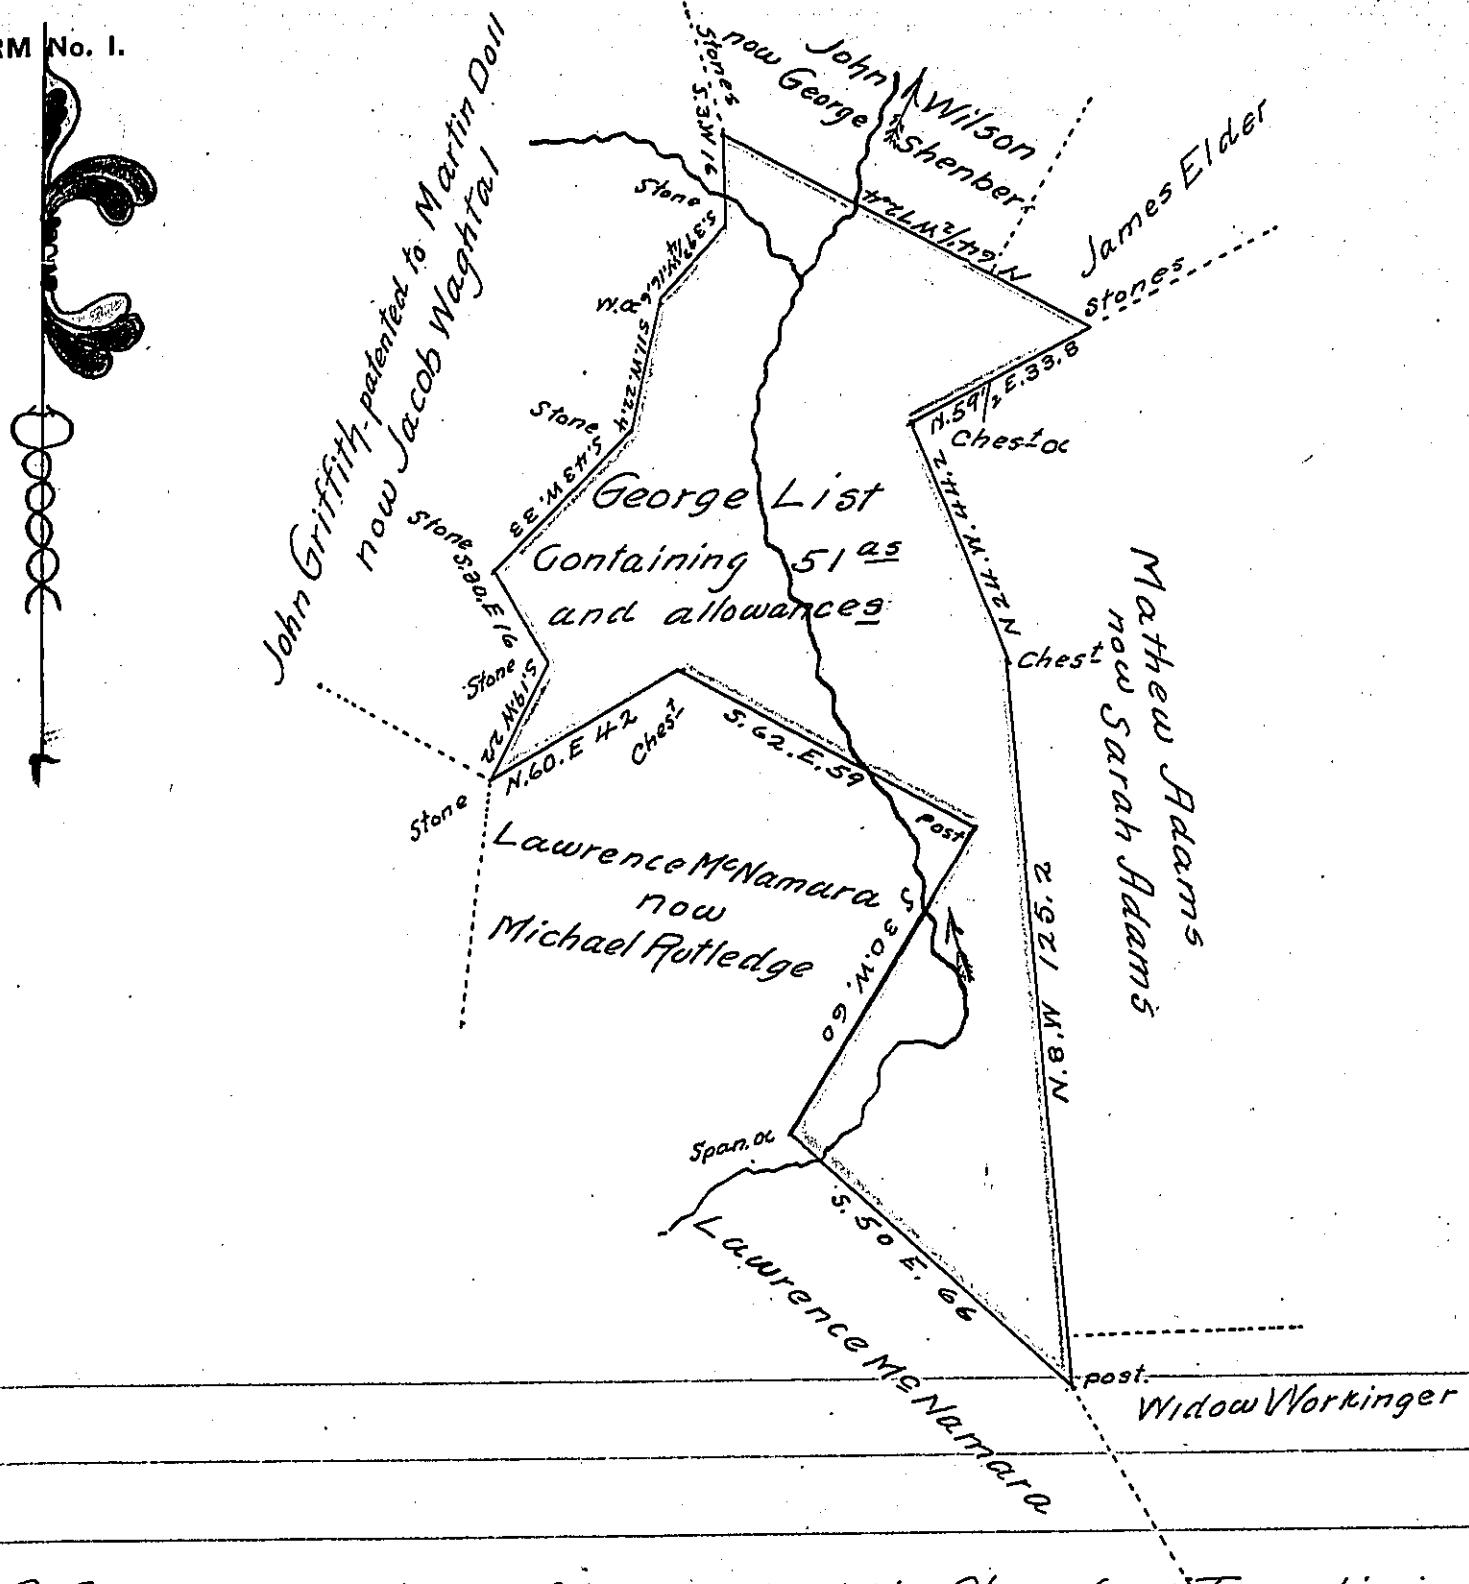

A Draught of a piece of Land situate in Chaneford Township in the County of York. Containing as above set forth 51 as and allowance &c. Surveyed in pursuance of a Warrant for 50 as (to be surveyed in two pieces) Granted to George List bearing date the 13th day of February A.D. 1789

Surveyed the above on the 8th day of September A.D. 1851 according to the lines on the ground for Michael Rutledge and Philip Graham the present owners who wish to patent the same

per John Becker
for C. S. Gerber

To James P Brawley Esqr
Surveyor General

IN TESTIMONY that the above is a copy of the original remaining on file in the Department of Internal Affairs of Pennsylvania, made conformably to an Act of Assembly approved the 16th day of February, 1833, I have hereunto set my Hand and caused the Seal of said Department to be affixed at Harrisburg, this eleventh *day of* October *1905*

Secretary of Internal Affairs.