FORM No. I.

273

P28-87

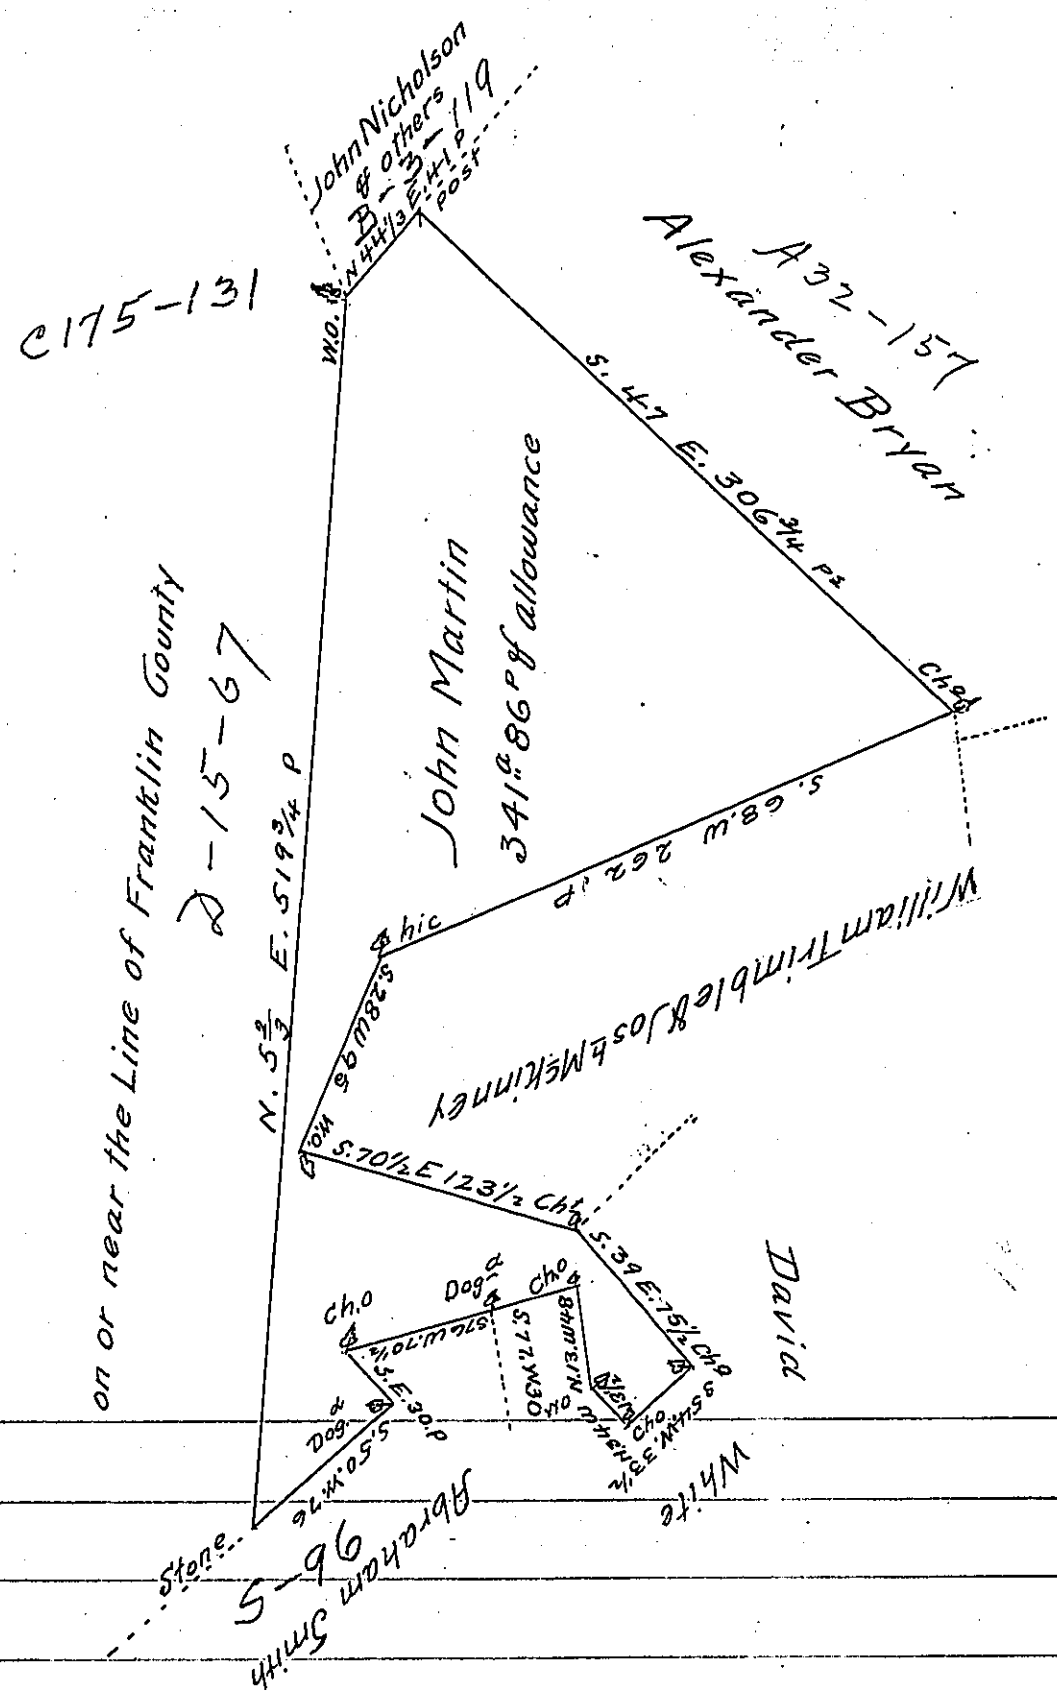

A Draft of a Tract of land situate in Hopewell Township in the County of Cumberland Containing Three hundred and forty one acres and 86 p. and the allowance of Six p Cent for roads &c.

Surveyed 6th August 1794 in pursuance of a Warrant granted to John Martin bearing date the 9th day of April 1794

Matthew Henderson D.S.

To Daniel Brodhead Esquire
Surveyor General of Pennsylvania

IN TESTIMONY that the above is a copy of the original remaining on file in the Department of Internal Affairs of Pennsylvania, made conformably to an Act of Assembly approved the 16th day of February, 1833, I have hereunto set my Hand and caused the Seal of said Department to be affixed at Harrisburg, this fifth *day of* December *1905*

Secretary of Internal Affairs.