FORM No. 1.

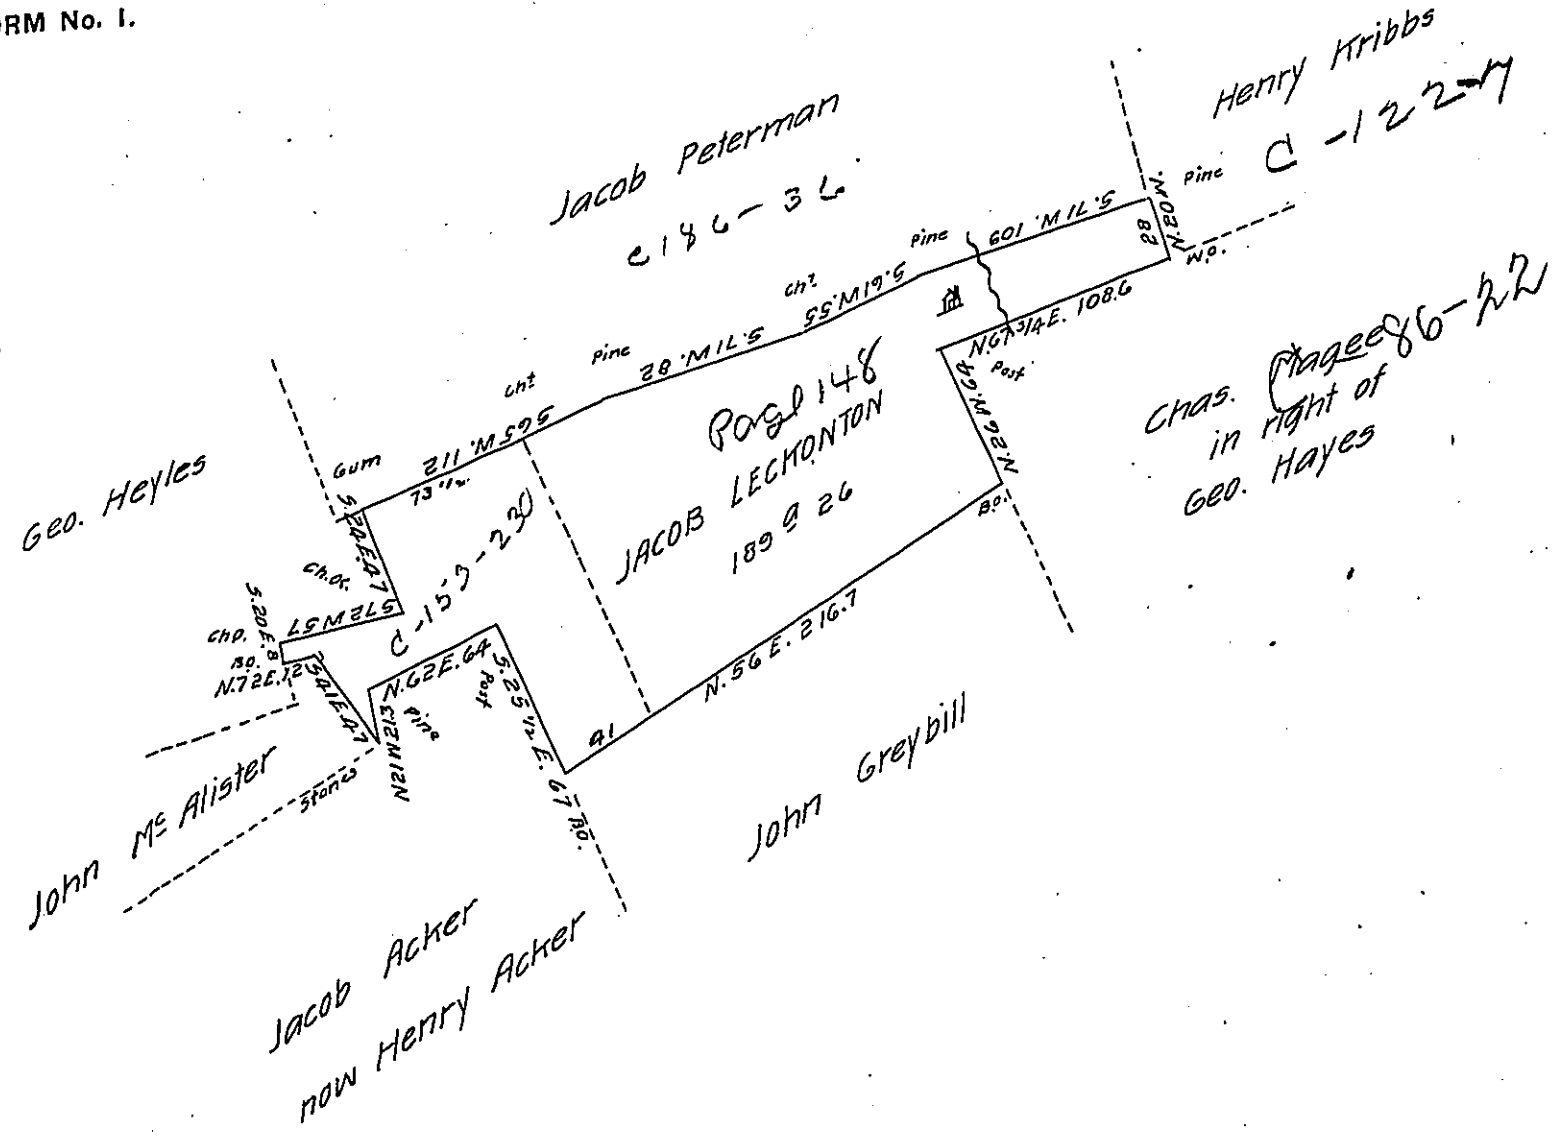

Draught of one hundred and eighty nine acres and 26 perches of Land situate in Greenwood Township Mifflin County appears to have been surveyed 9th septr 1814 in pursuance of a Warrant to Jacob Leckronton dated the 6th July 1814.

Wm Mc Alister D.S.

Note- The above Survey includes a Survey made in pursuance of a Warrant to John Mc Alister dated the 24th June 1814 on the West end of the same to the doted lines shewn thro Draft Cont9 51 a 118 &c.

To Samuel Cochran Esquire
Surveyor General of Penna

IN TESTIMONY that the above is a copy of the original remaining on file in the Department of Internal Affairs of Pennsylvania, made conformably to an Act of Assembly approved the 16th day of February, 1833, I have hereunto set my Hand and caused the Seal of said Department to be affixed at Harrisburg, this thirtieth *day of* October *1905*

Isaac D. Brown

Secretary of Internal Affairs.