FORM No. I.



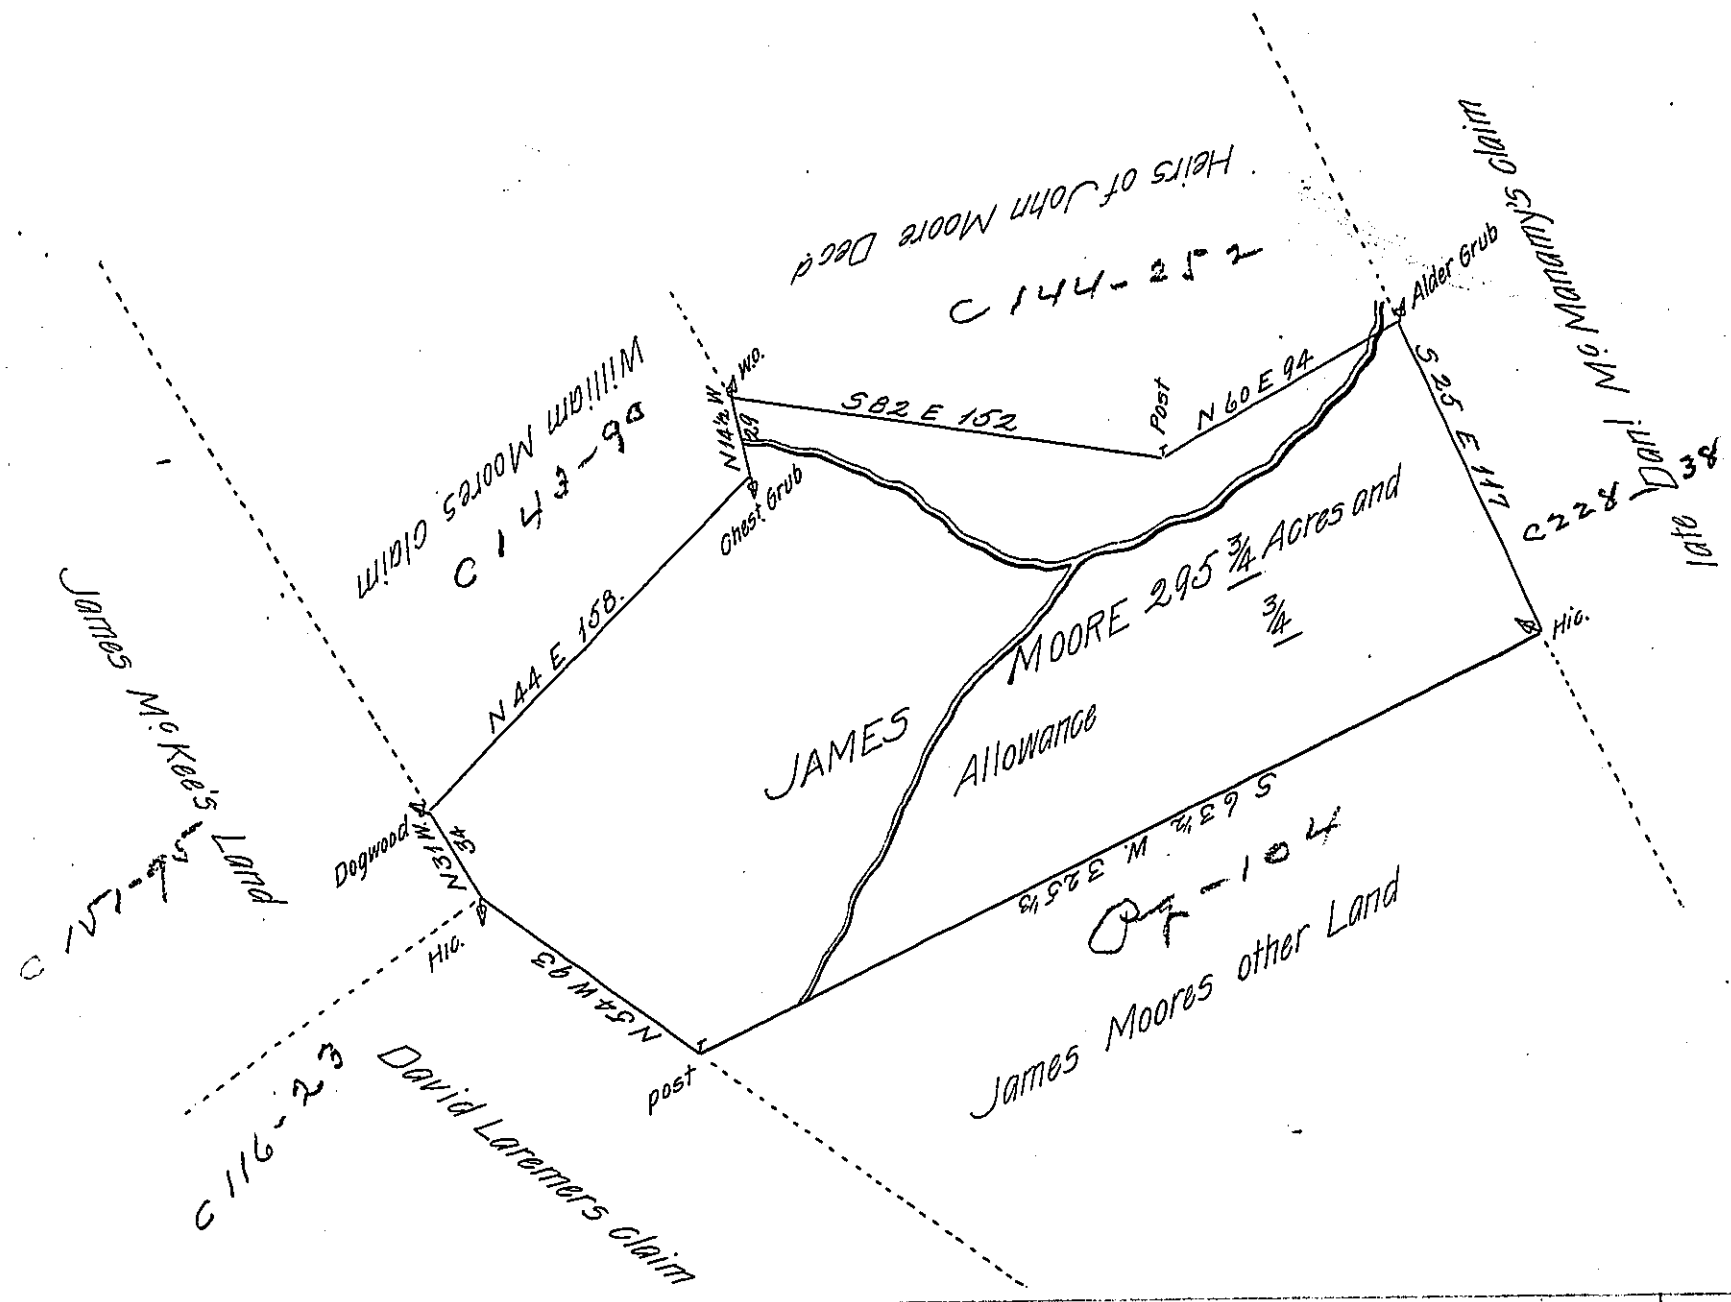


In pursuance of a Warrant dated the 18th Day of April 1774 was Survey'd for James Moore the above described Tract of Land Containing Two Hundred and Ninety five Acres and Seven Tenth of an Acre with an Allowance proportioned to six P. Cent Adjoining Land of William Moore and others in Hempfield Township Westmoreland County Survey'd March 10th: 1786.

P—John Moore D.S.

To John Lukens Esquire Surv.r Gen.l

*IN TESTIMONY that the above is a copy of the original remaining on file in the Department of Internal Affairs of Pennsylvania, made conformably to an Act of Assembly approved the 16th day of February, 1833, I have hereunto set my Hand and caused the Seal of said Department to be affixed at Harrisburg, this* twentyninth *day of* November *1905.*

Secretary of Internal Affairs.