FORM No. I.

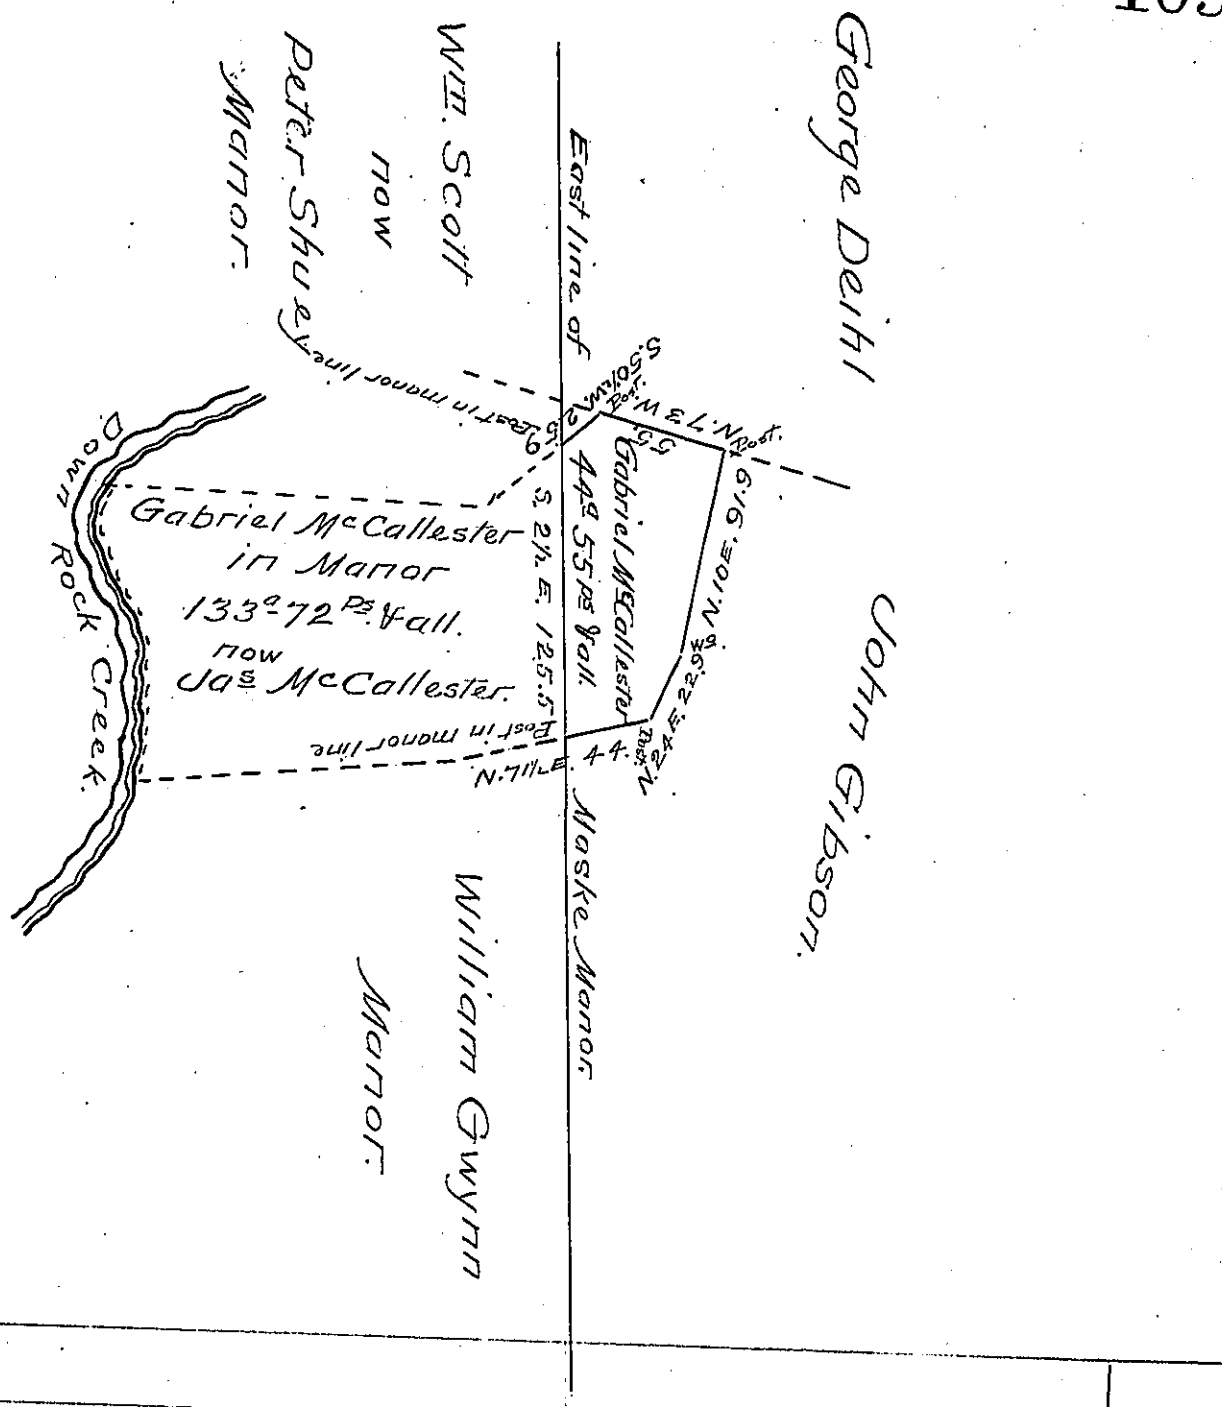

Situated in Mountjoy Township Adams County and Surveyed by the old lines the 12th day of November 1793 in pursuance of a warrant for 160a granted to Gabriel McCallister dated 16th September 1766 it was surveyed by Charles Lukens previous the running the Manor line (but it is said to be not returned) and was cut by the manor line as here laid down 44a 55ps & allce out of the Manor & 133a 72ps & allce in the Manor

By Moses McClean D.S.

Examined & Certifyd the 7th day of February 1805

To Saml Cochran Esqr

By Saml Sloan D.S.

Surveyor General.

IN TESTIMONY that the above is a copy of the original remaining on file in the Department of Internal Affairs of Pennsylvania, made conformably to an Act of Assembly approved the 16th day of February, 1833, I have hereunto set my Hand and caused the Seal of said Department to be affixed at Harrisburg, this eighth *day of* December *1905.*

Secretary of Internal Affairs.