FORM No. 1.

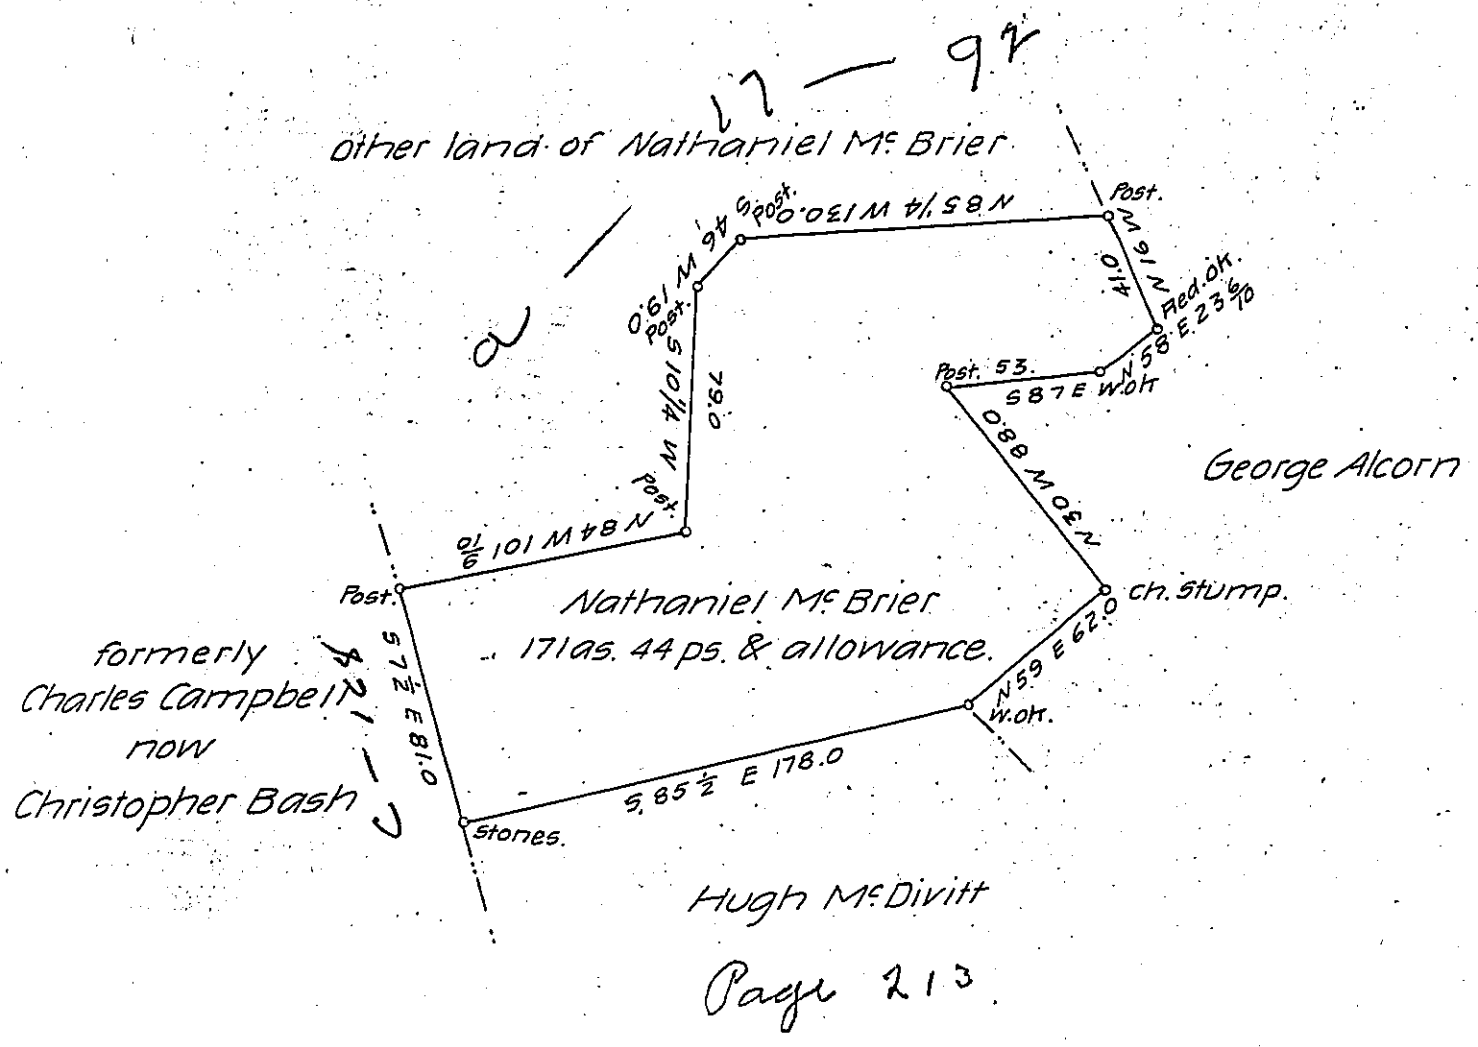

29th May 1834 Surveyed the above In pursuance of a Warrant granted to Nathaniel Mc Brier dated 28th day of April 1834 Situate in Washington Township, Westmoreland County, Pa Containing One hundred & Seventy one acres & forty four perches and the usual allowance of Six Pr Ct for Roads & Cr

C. Fullwood D.S.

Jacob Spangler Esquire
Sur Genl Com-Pa

IN TESTIMONY that the above is a copy of the original remaining on file in the Department of Internal Affairs of Pennsylvania, made conformably to an Act of Assembly approved the 16th day of February, 1833, I have hereunto set my Hand and caused the Seal of said Department to be affixed at Harrisburg, this fifteenth *day of* February *1906*

Isaac B. Brown
Secretary of Internal Affairs.