FORM No. I.

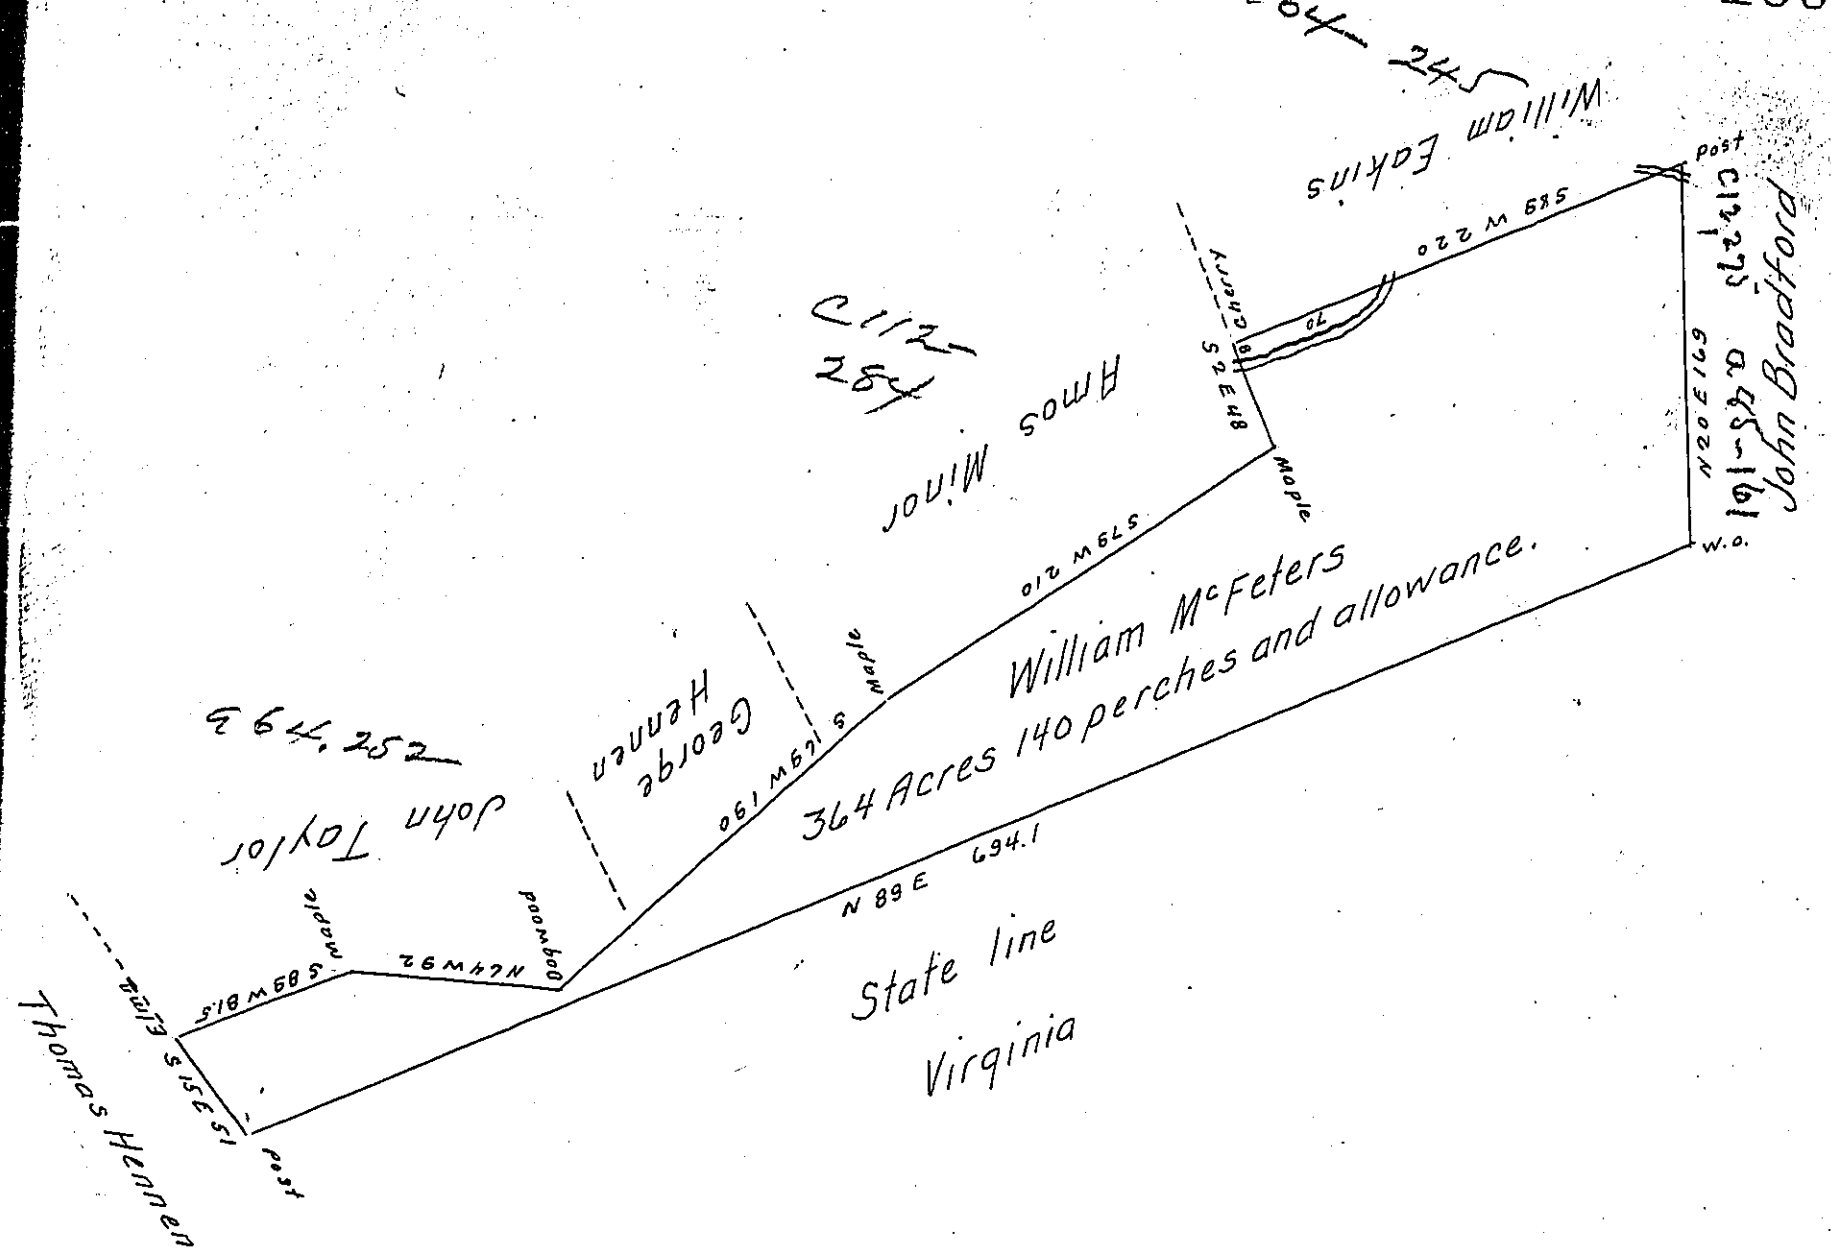

The above is a Draught of a Survey made the 5th day of February 1818 containing 364 Acres & 140 perches and allowance of Six per cent for Roads &c. In pursuance of a Warrant granted William McFeaters bearing date January 16th 1818. Situate on the right hand fork of Dunkard Creek in Wayne township Greene County called "Cox's fancy".

To Richard T. Leech Esqr S.G. John Fordyce D.S.

N.B. I do certify that William McFeters was actually settled and residing on the above described tract of land in the year 1808 and that he has ever since been residing on the said tract of land.

John Fordyce.

IN TESTIMONY that the above is a copy of the original remaining on file in the Department of Internal Affairs of Pennsylvania, made conformably to an Act of Assembly approved the 16th day of February, 1833, I have hereunto set my Hand and caused the Seal of said Department to be affixed at Harrisburg, this Sixteenth *day of* December *1905.*

Isaac B. Dunlap

Secretary of Internal Affairs.