FORM No. I.

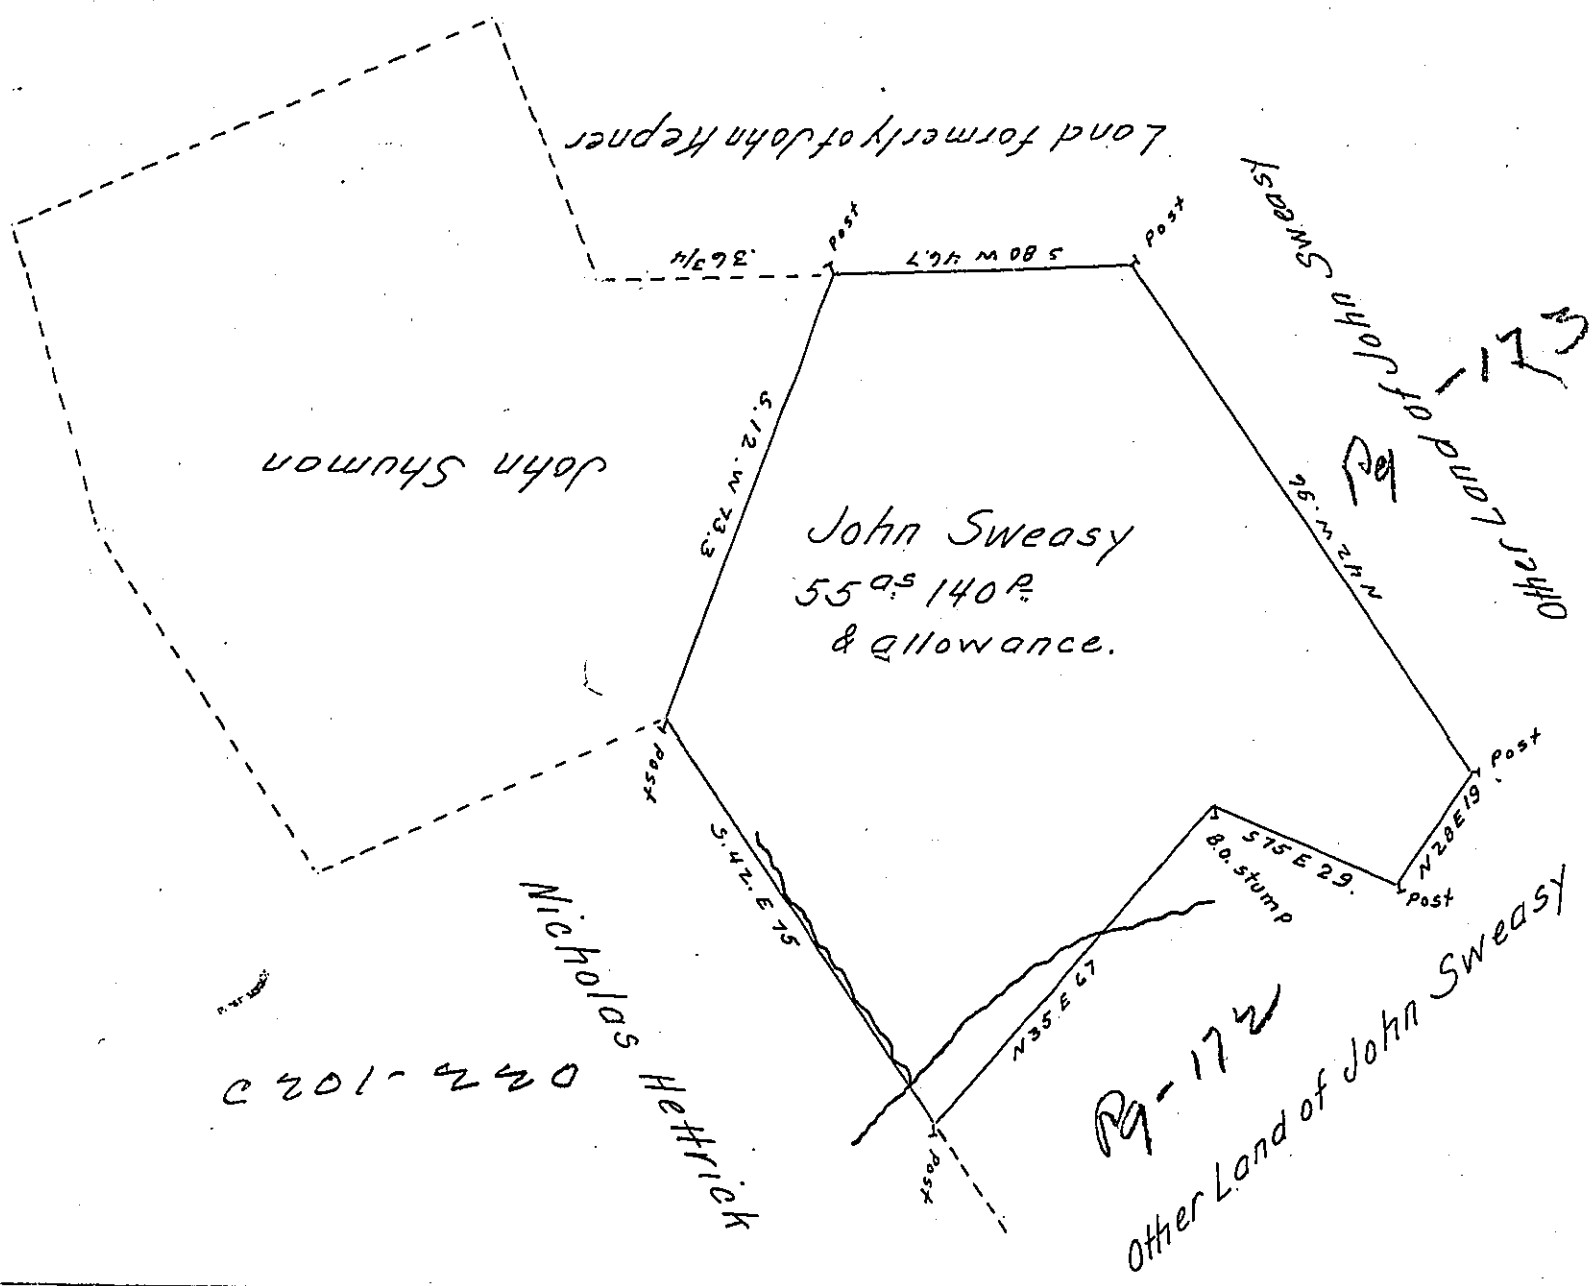

D The above Draught represents a tract of Land Situate in Greenwood Township Cumberland County Containing in all 107 as 16 Ps and allowance &c. Originally Surveyed to Wm Mays January the 25th 1798 in pursuance of a warrant Granted to Wm Mays Dated the 29th Day of April 1790. The Black Lines above Contains 55 as 140 Ps Surveyed for John Sweasy April 3d 1819.

To Jacob Spangler Esqr. Surveyor General of Pa } pr. W. Wilson D. S.

IN TESTIMONY that the above is a copy of the original remaining on file in the Department of Internal Affairs of Pennsylvania, made conformably to an Act of Assembly approved the 16th day of February, 1833, I have hereunto set my Hand and caused the Seal of said Department to be affixed at Harrisburg, this fifth *day of* January *1906.*

Isaac B. Brown

Secretary of Internal Affairs.