FORM No. I.

172

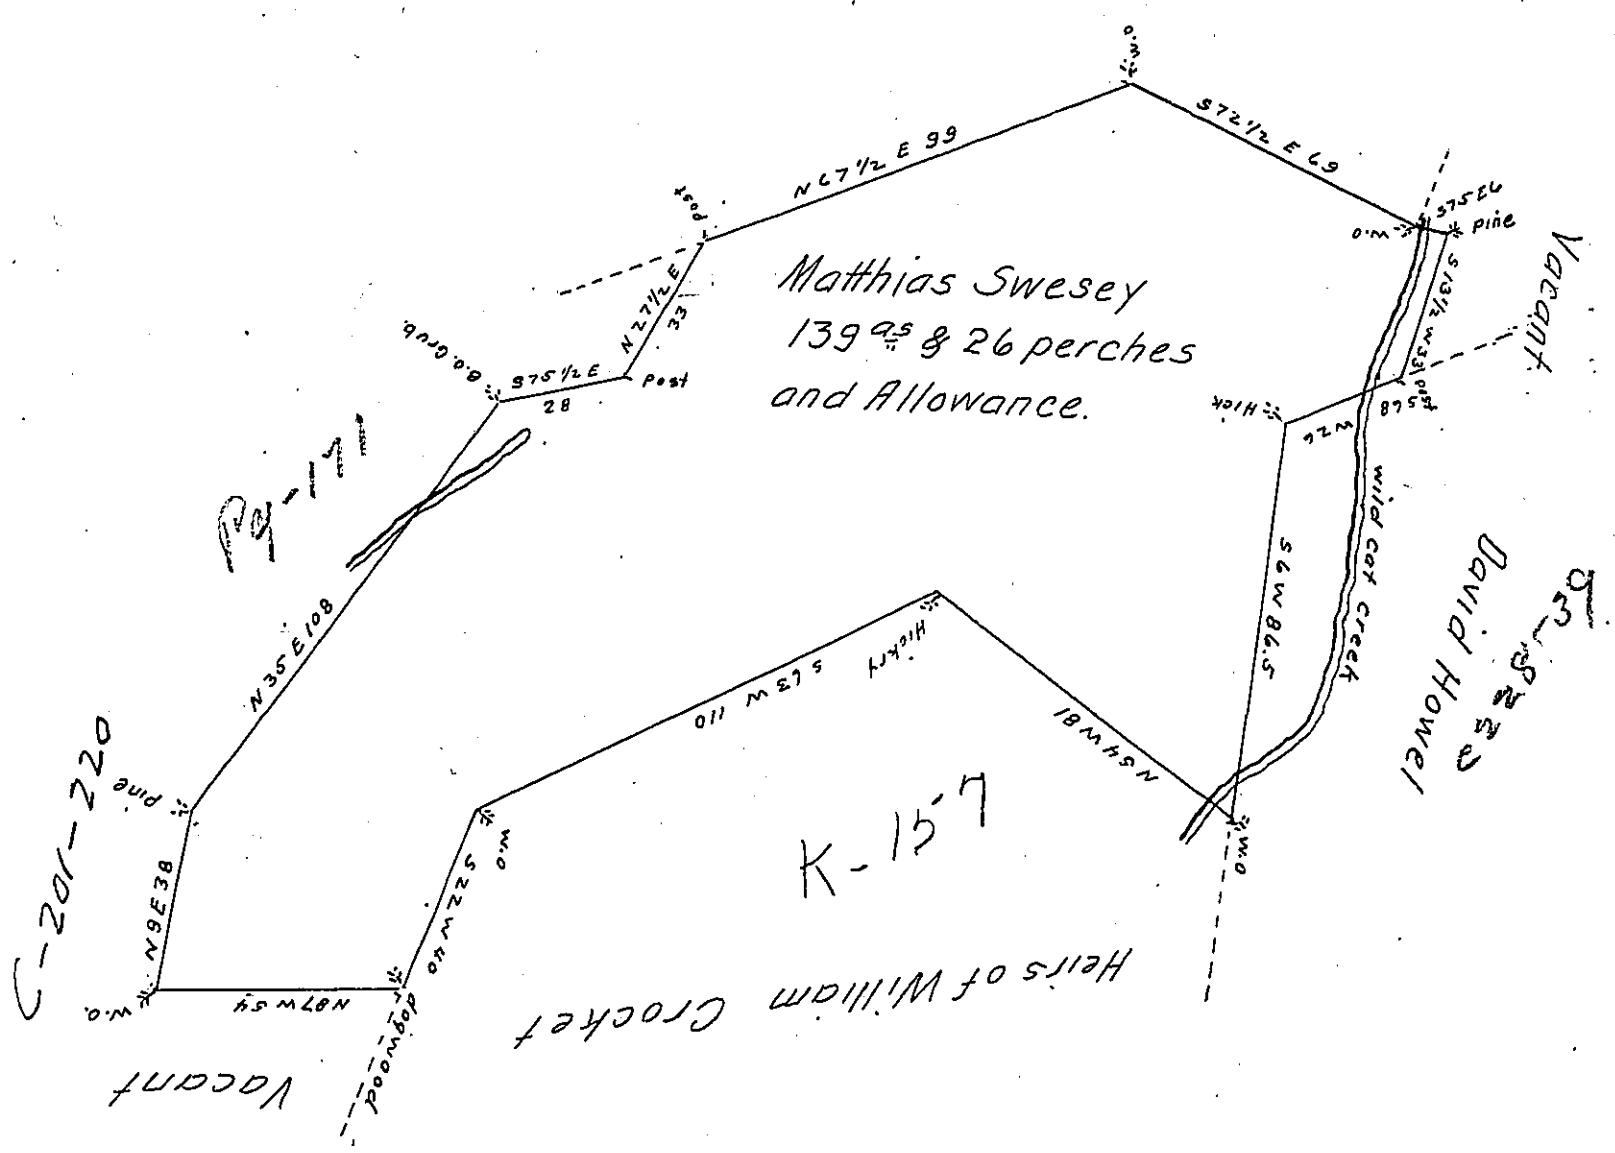

The Draught of a Tract of Land Situate in Greenwood township Cumberland County Containing One hundred and thirty nine Acres and 26 perches and Allowance of Six per Cent for Roads &c. Surveyed November 22nd 1793 in Pursuance of a Warrant granted to Matthias Sweesy Dated May 9th 1792.

To Daniel Broadhead Esq Surveyor General } pr Sam.l Lyon D.S.

IN TESTIMONY that the above is a copy of the original remaining on file in the Department of Internal Affairs of Pennsylvania, made conformably to an Act of Assembly approved the 16th day of February, 1833, I have hereunto set my Hand and caused the Seal of said Department to be affixed at Harrisburg, this fifth day of January 1906.

Isaac B. Brown

Secretary of Internal Affairs.