FORM No. I.

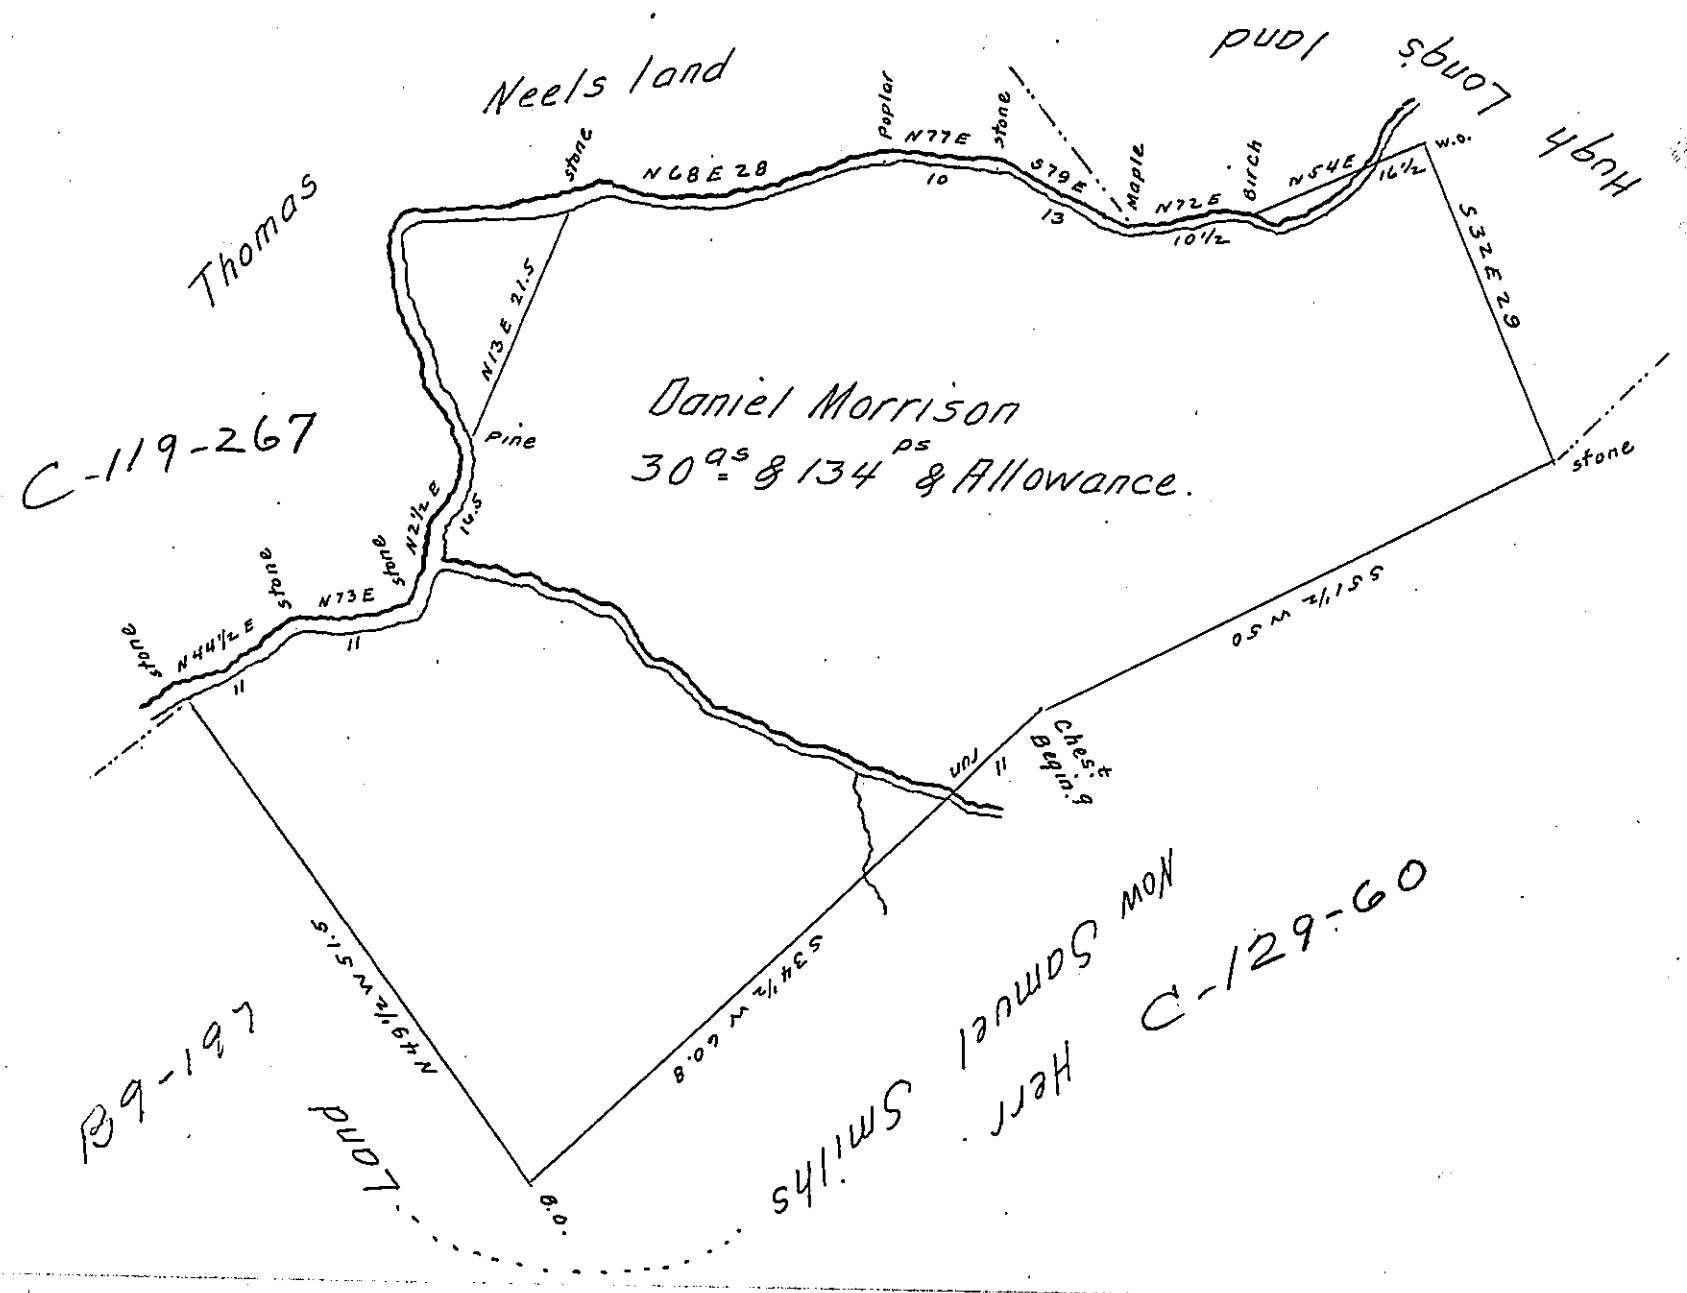

A Draught of a tract of land situate in Drumore Township in the County of Lancaster. Containing thirty Acres and One hundred and thirty four perches & the usual Allowance of six p. Cent for roads &c. by warrant dated the 5th of September 1794 granted to Daniel Morrison surveyed the 4th day of June 1819.

To Jacob Spangler Esq.r Surveyor General } pr. Jacob Hibshman O.S.

IN TESTIMONY that the above is a copy of the original remaining on file in the Department of Internal Affairs of Pennsylvania, made conformably to an Act of Assembly approved the 16th day of February, 1833, I have hereunto set my Hand and caused the Seal of said Department to be affixed at Harrisburg, this ninth *day of* January *1906.*

David R. Rosenberry

Secretary of Internal Affairs.