FORM No. I.

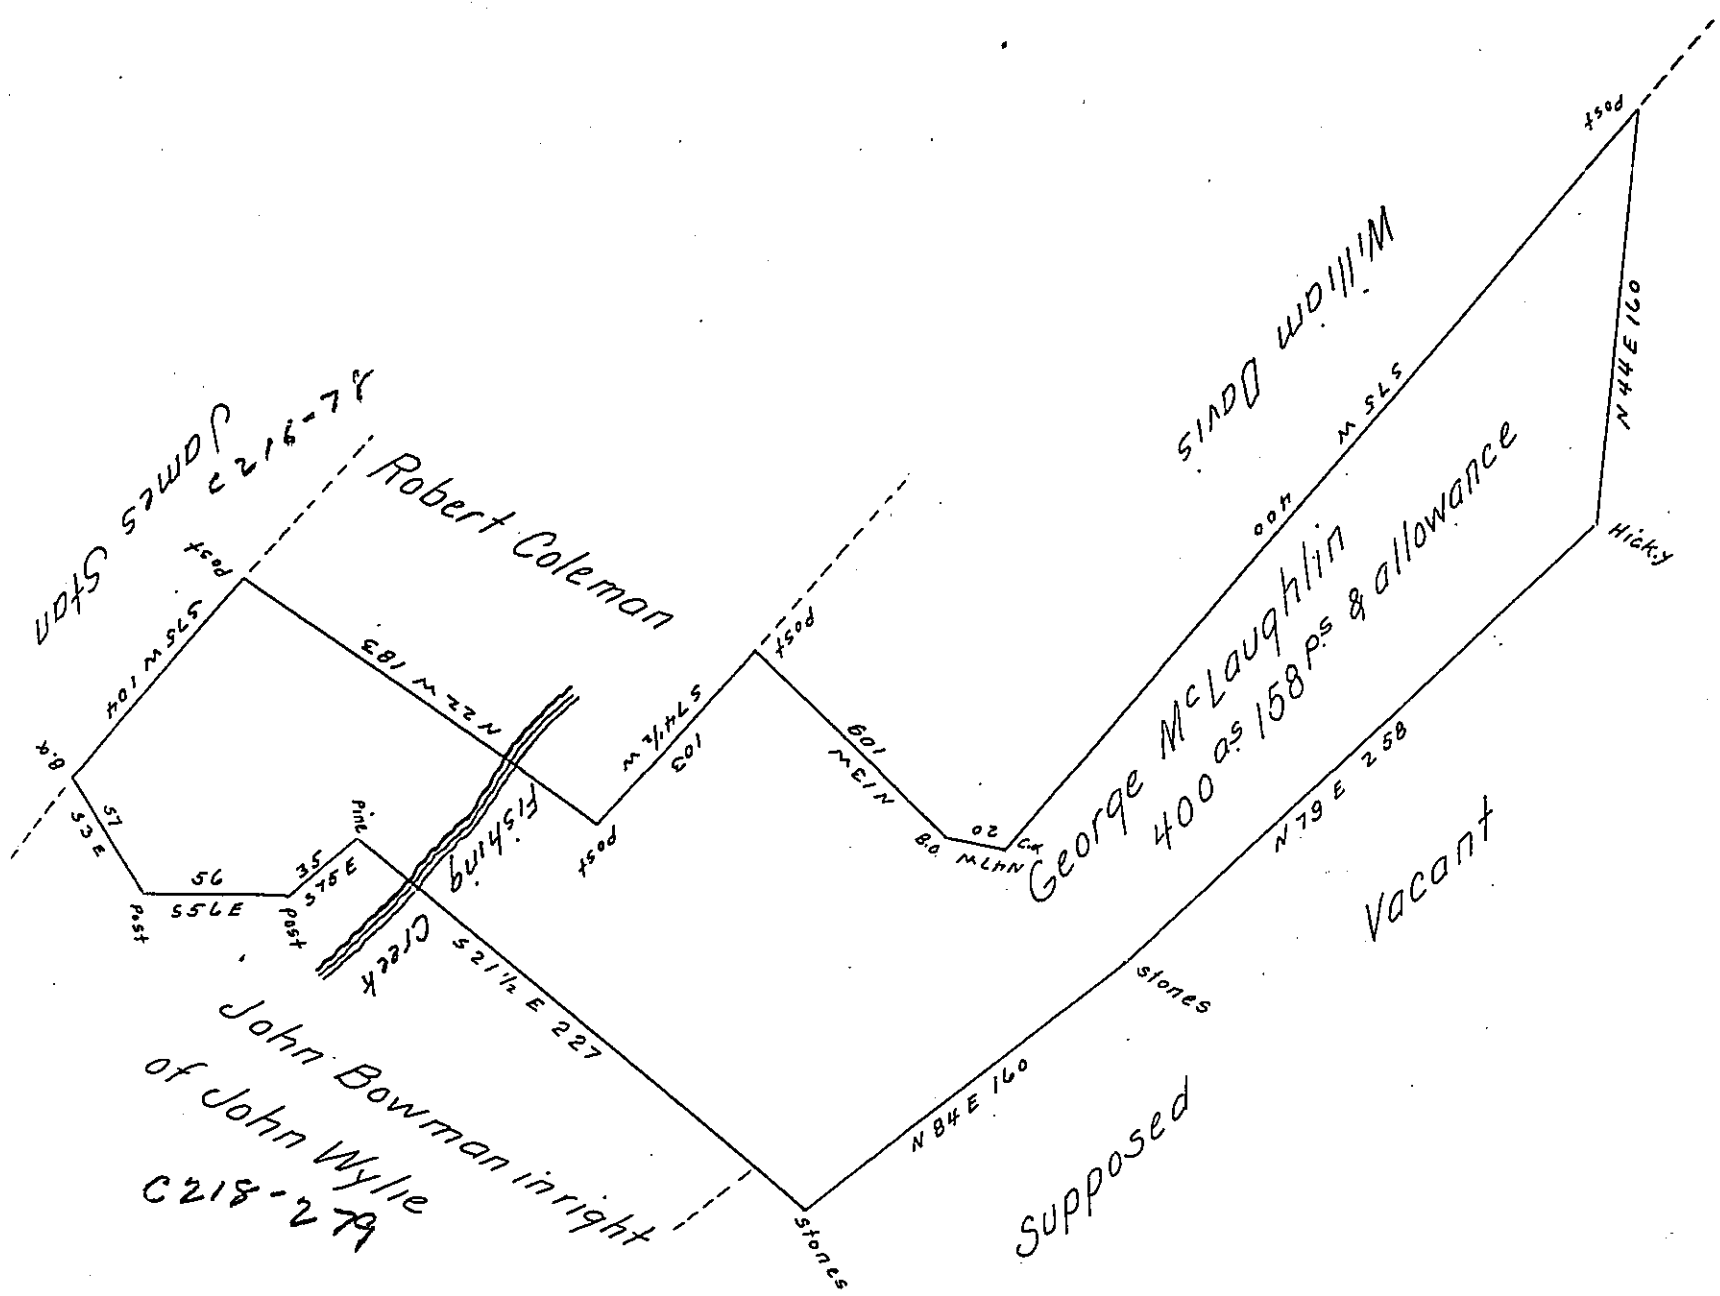

The Draft of a tract of land Situate in Rye Township Cumberland County containing four hundred Acres 158 perches & allowance. Surveyd May 7th 1816 in pursuance of an order from the Honorable Board of Property dated Feby 6th 1816. Warrent granted George McLaughlin dated the 10th June 1814.

To Richd T. Leech Esquire
Surveyor Genl of Pennsylvania } Robt Clark D.S.

Note. Charles Bovard Esqr disputes this survey by virtue of his Warrent dated the 9th May 1815.

R.C. D.S.

IN TESTIMONY that the above is a copy of the original remaining on file in the Department of Internal Affairs of Pennsylvania, made conformably to an Act of Assembly approved the 16th day of February, 1833, I have hereunto set my Hand and caused the Seal of said Department to be affixed at Harrisburg, this nineteenth *day of* January *1906.*

Isaac B. Brown

Secretary of Internal Affairs.