FORM No. I.

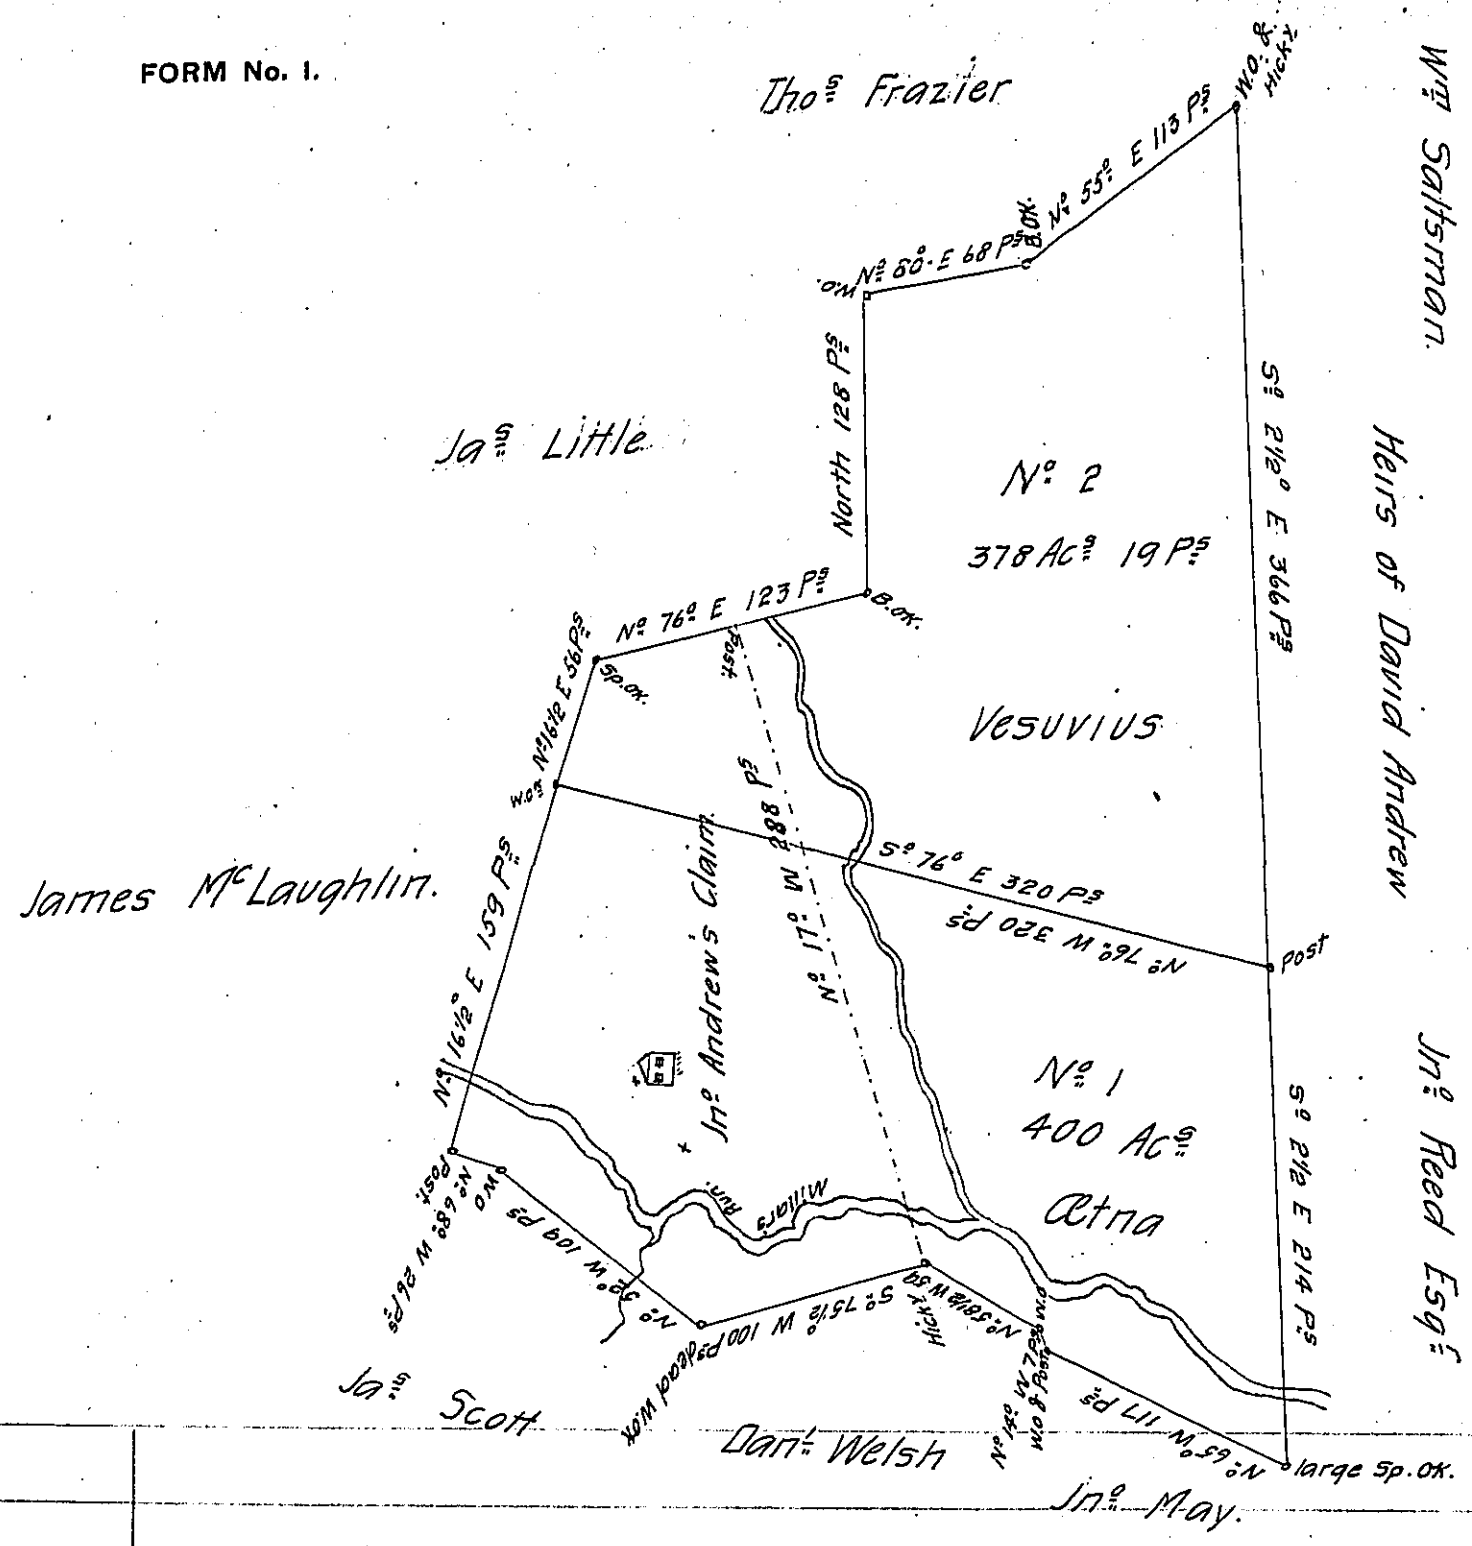

The Draughts of two Surveys situate on Millars Run in Washington County surveyed March ye 23d 1787 in Consequence of two Certifcs for 400As each granted to James McGarmick by the Commissrs appointed by Virginia to adjust the Claims to unpatented Lands in the Counties Monongo Yohgo and Ohio, and duly entered with the County Survr &c. &c.

No 1 called Atna containing 400 Acs strict Measure.

No 2 —— Vesuvius containing 378 Acs 19 Ps like Measure.

Note. No 17° W 288 Ps is a line of an interferring survey made for Jno Andrew by Messrs Redick & Hoge.

Presley Nevill } D. S.
Jno Lukens Esq Surv Genl — Matthw Ritchie }

IN TESTIMONY that the above is a copy of the original remaining on file in the Department of Internal Affairs of Pennsylvania, made conformably to an Act of Assembly approved the 16th day of February, 1833, I have hereunto set my Hand and caused the Seal of said Department to be affixed at Harrisburg, this thirteenth *day of* January *1906*

Secretary of Internal Affairs.