FORM No. 1.

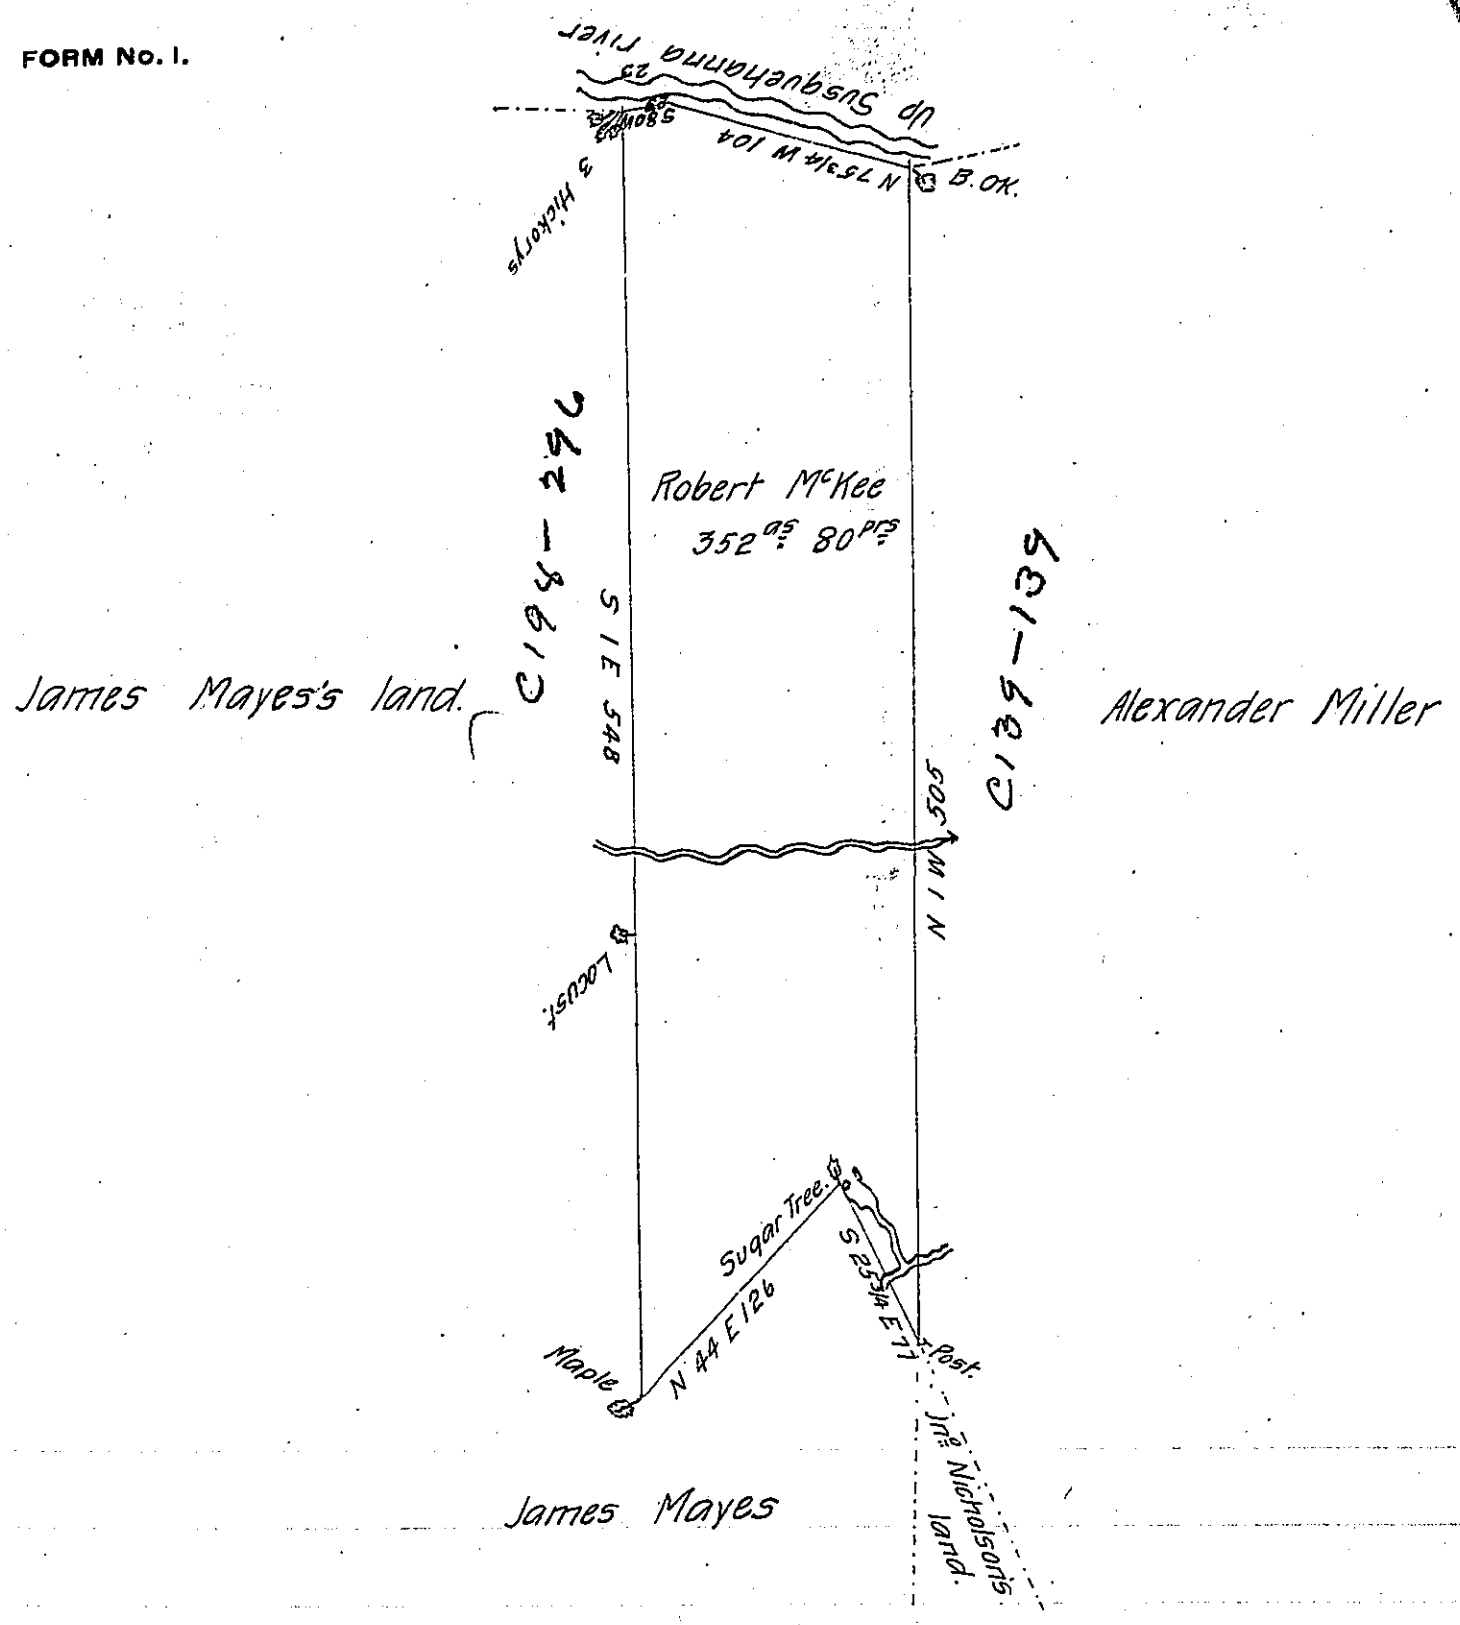

Situate on the south East side of the west Branch of Susquehanna river in Huntingdon County, Aleyghany Township, Containing Three hundred and fifty two acres eighty perches and the usual allowance for roads &c. Surveyed on the 5th day of September 1800, In pursuance of a warrant granted to Robert McKee dated the 30th day of January 1800.

John Canan. D. S.

To Samuel Cochran Esqr
Surveyor General

IN TESTIMONY that the above is a copy of the original remaining on file in the Department of Internal Affairs of Pennsylvania, made conformably to an Act of Assembly approved the 16th day of February, 1833, I have hereunto set my Hand and caused the Seal of said Department to be affixed at Harrisburg, this twenty-fifth *day of* January *1906*

David O. Lyon

Secretary of Internal Affairs.