FORM NO. 1.

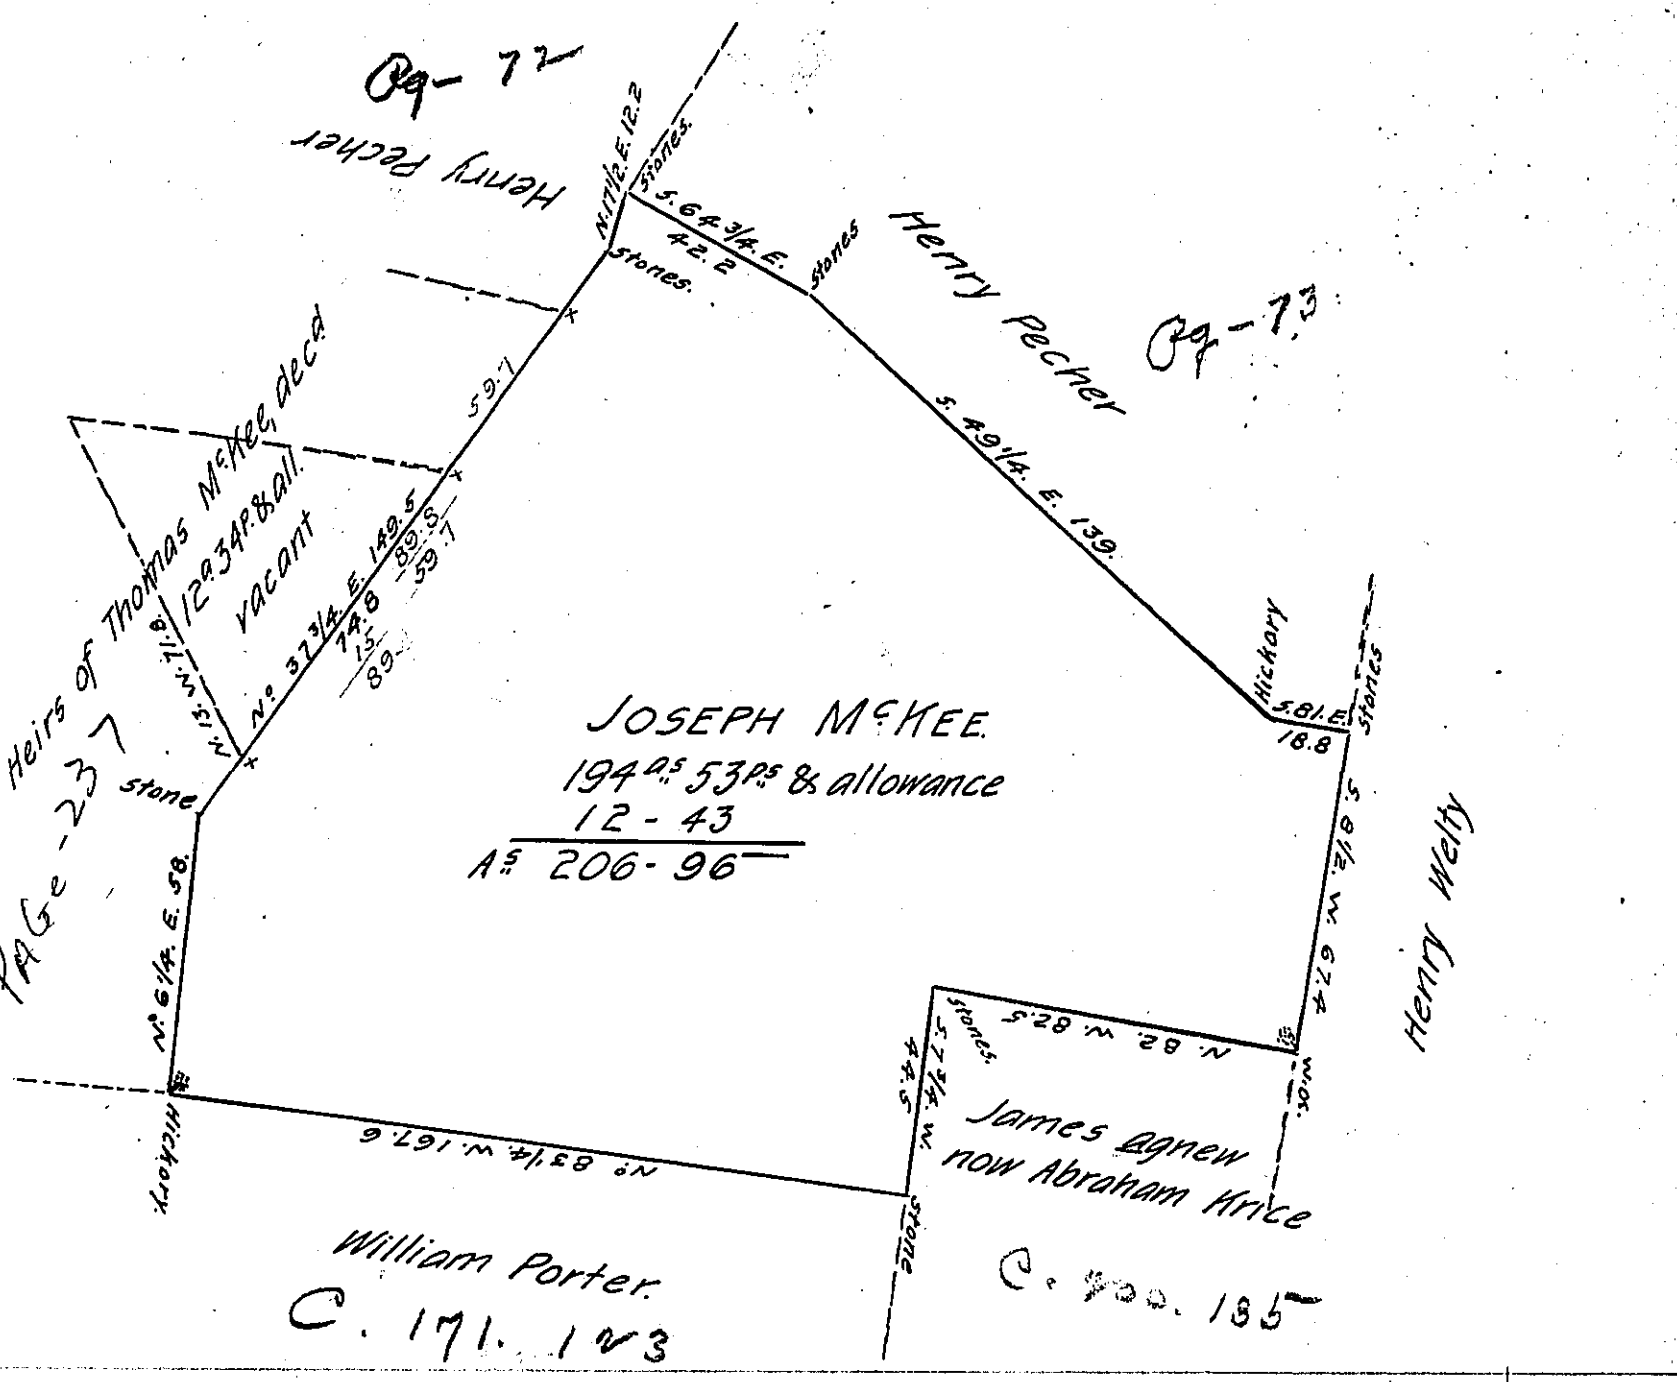

Situated in Liberty Township, Adams County (formarly York County Hamiltonban Township) Surveyed Sept. 17th 1773, by Archibald McClean, O.S, in pursuance of a Warrant Granted to Joseph McKee for 200 As Dated May the 3d 1773.

Resurveyed by the old lines 5th of December A.D. 1844, for the use of the Heirs of Thomas McKee, decd

By Jas Boyd, O.S.

To Jacob Sallade, Esqr.
Surveyor General

IN TESTIMONY that the above is a copy of the original remaining on file in the Department of Internal Affairs of Pennsylvania, made conformably to an Act of Assembly approved the 16th day of February, 1833, I have hereunto set my Hand and caused the Seal of said Department to be affixed at Harrisburg, this third day of February 1906.

Isaac B. Brown

Secretary of Internal Affairs.