use pg. 146

FORM No. I.

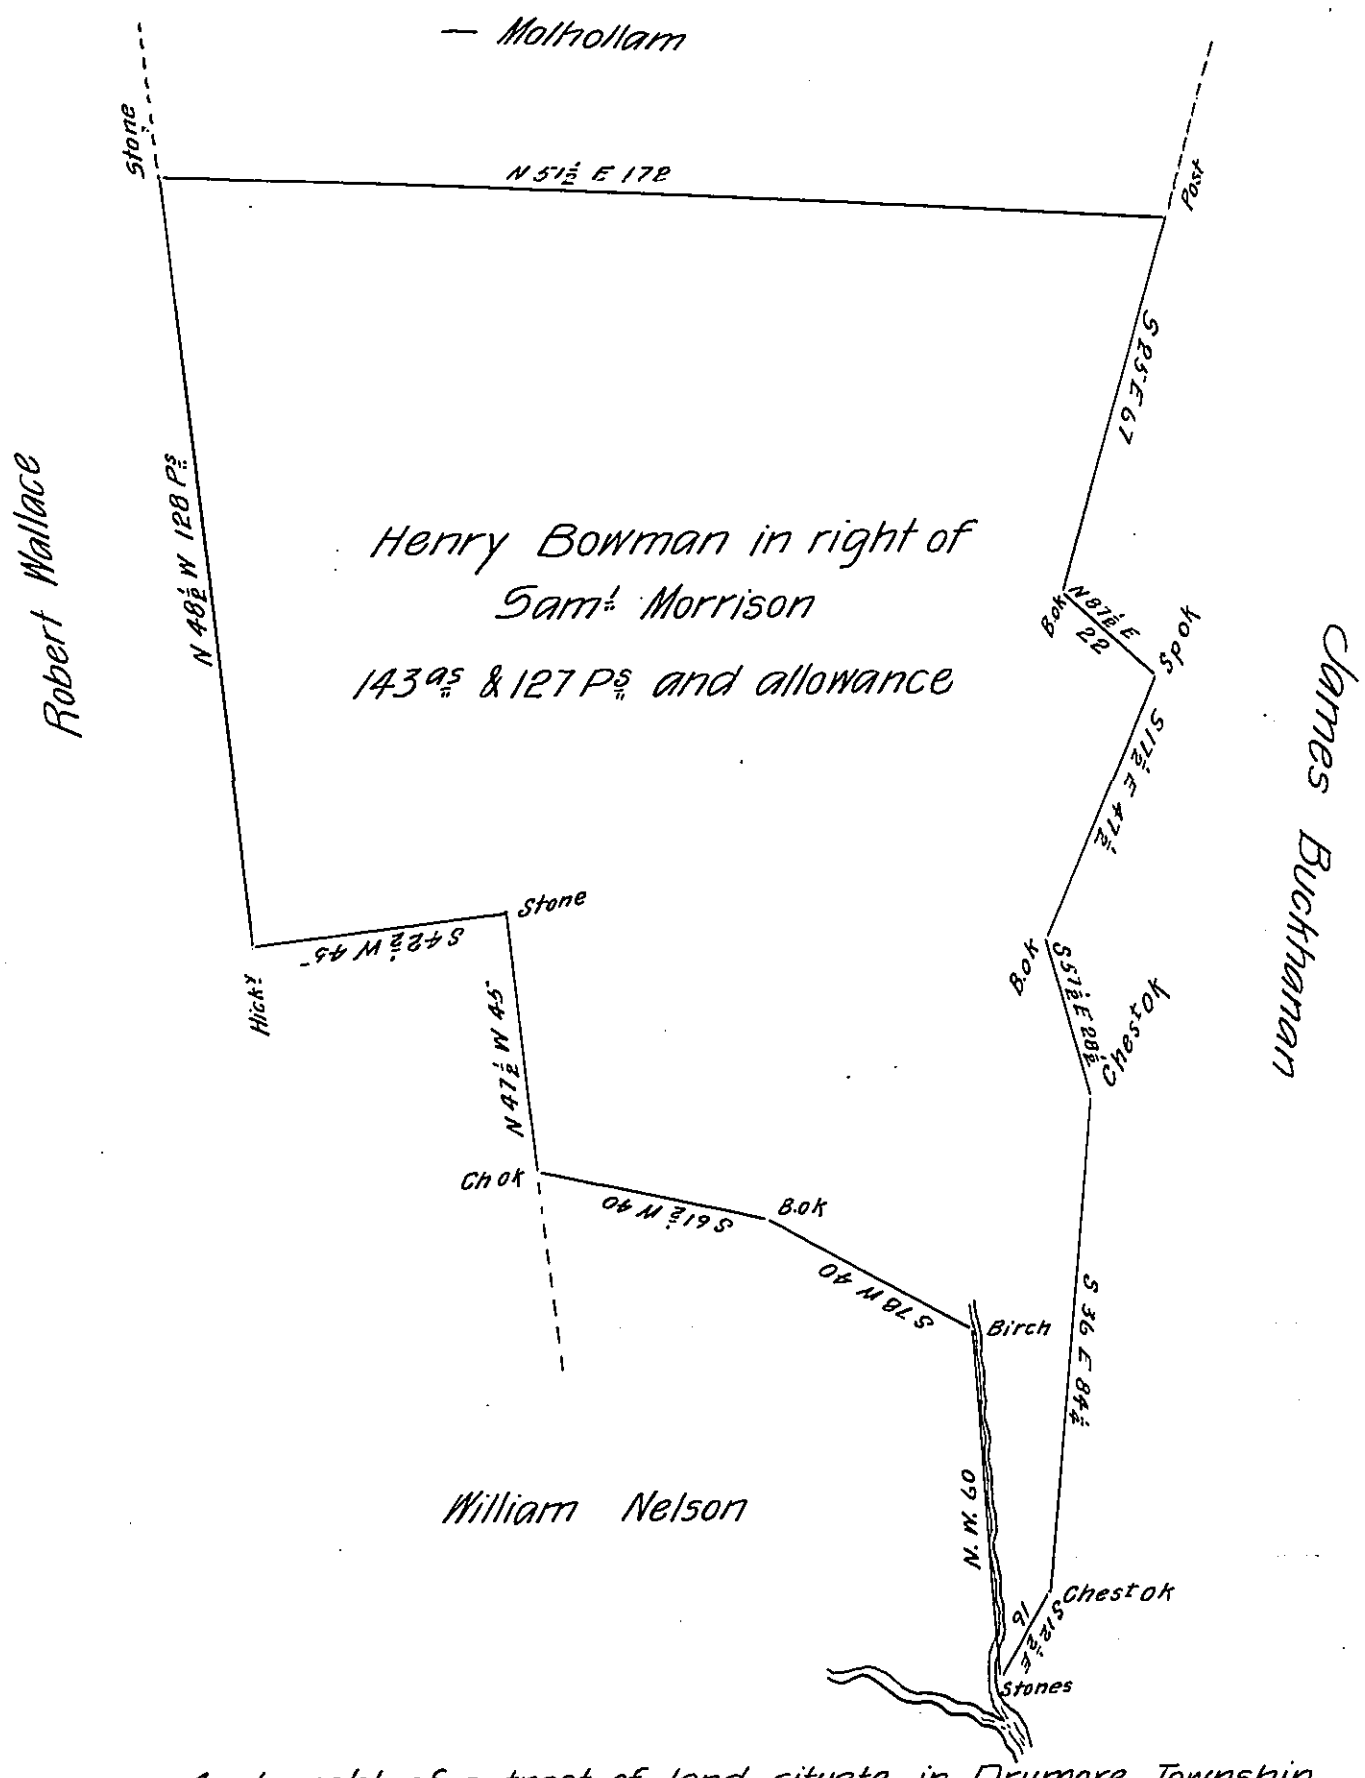

A draught of a tract of land situate in Drumore Township Lancaster County. Containing 143 as & 127 Ps and the usual allowance of six Pct Cent for Roads &ca. Surveyed the 8th day of April A. D. 1791 for Henry Bowman in Right of Samuel Morrison by Virtue of a Warrant dated the first day of December Anno Domini 1767

Pt Henry Ream D. Sr

To Daniel Brodhead Esqr

Surveyor General.

IN TESTIMONY that the above is a copy of the original remaining on file in the Department of Internal Affairs of Pennsylvania, made conformably to an Act of Assembly approved the 16th day of February, 1833, I have hereunto set my Hand and caused the Seal of said Department to be affixed at Harrisburg, this eleventh *day of* January *1906.*

Secretary of Internal Affairs.