FORM No. I.

C183-14

168

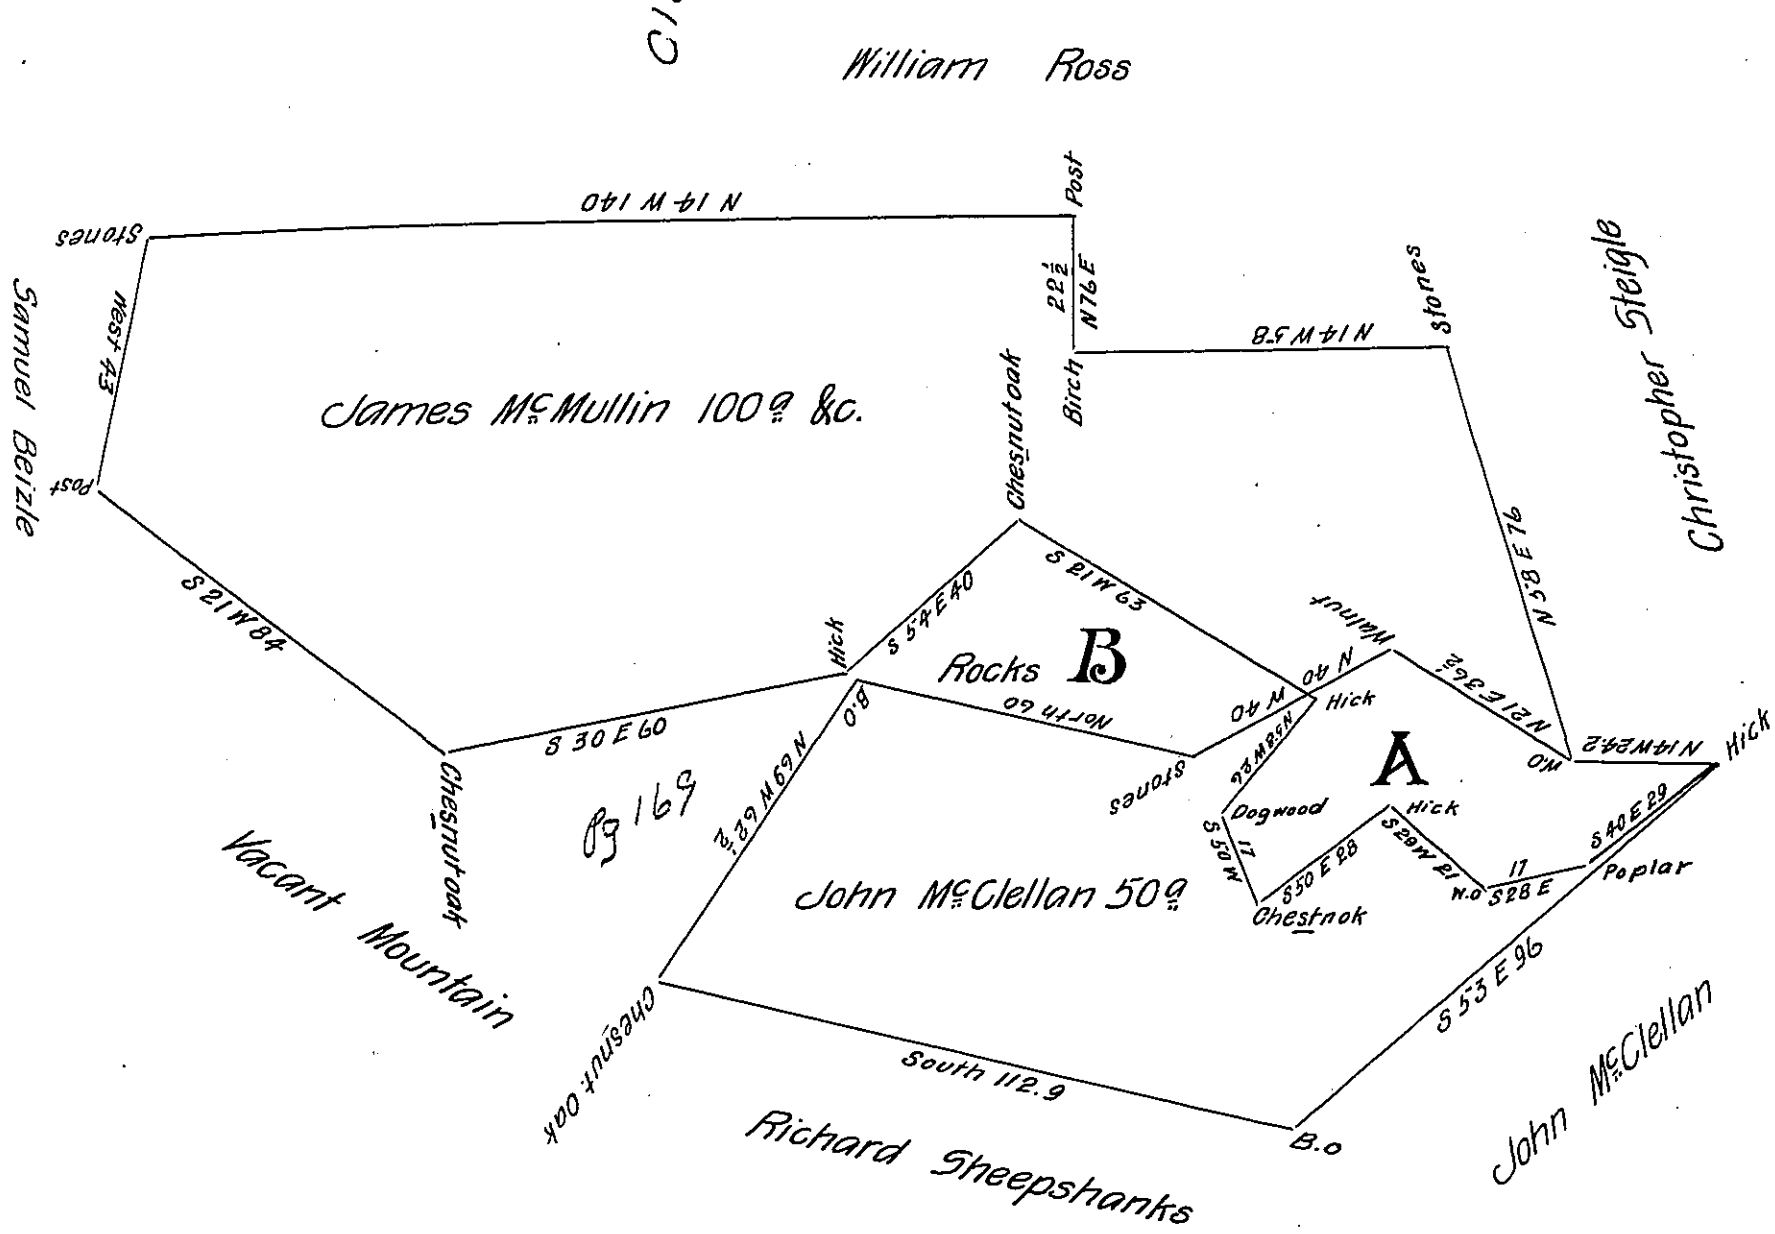

The above is a Representation of two tracts of land Wherein is set forth above by the Part where the letter A is placed the land in Dispute between James McMullin & John McClellan and contains ten acres & 15 perches & allowance. James McMullins Warrant for 100 acres is dated the 16th day of May 1794 – and John McClellans Warrant is dated the 30th June 1794 for 50a. Both Parties are determined to dispute the above 10 acres &c. And I am desired by them to Return it accordingly. The part where B. is placed is Rocks Inacessable nearly, the land all Very Ordinary.

John Forsyth D.S.

To Daniel Brodhead Esq.r
Surveyor General.

IN TESTIMONY that the above is a copy of the original remaining on file in the Department of Internal Affairs of Pennsylvania, made conformably to an Act of Assembly approved the 16th day of February, 1833, I have hereunto set my Hand and caused the Seal of said Department to be affixed at Harrisburg, this sixteenth *day of* January *1906.*

Isaac B. Brown

Secretary of Internal Affairs.