FORM No. I.

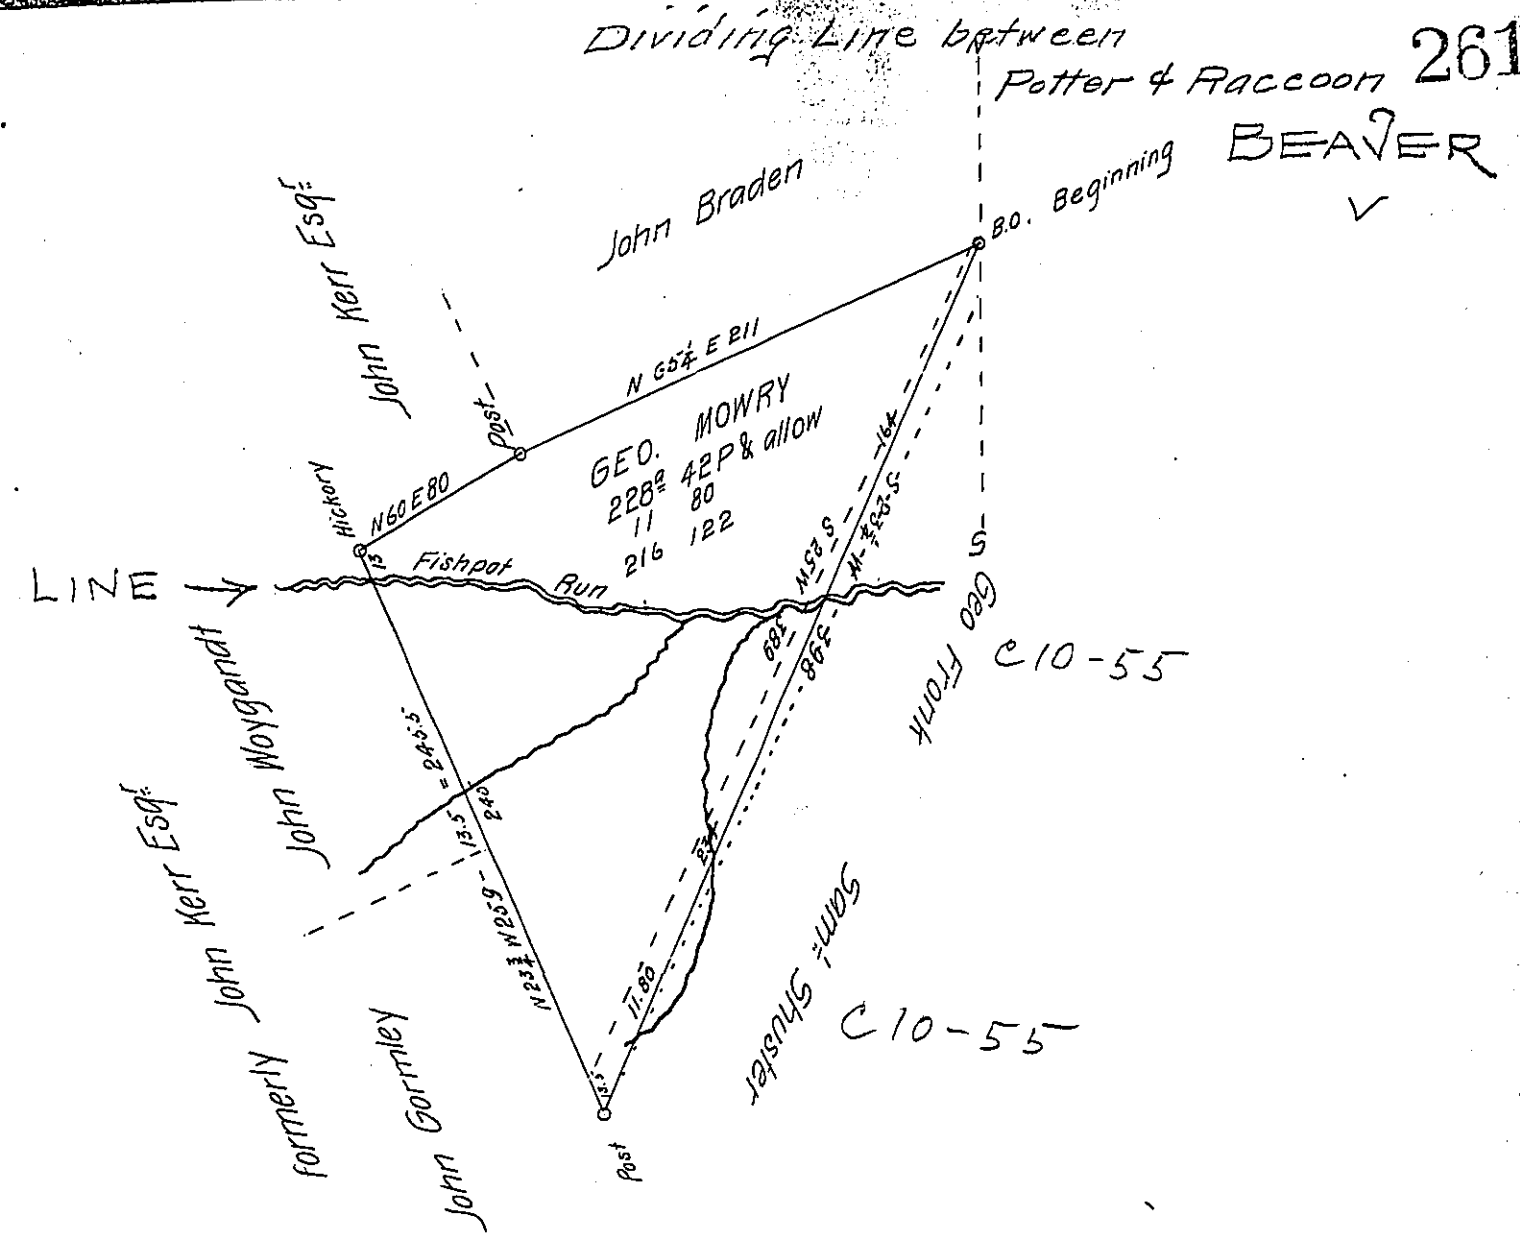

The above draught represents a Survey executed February the 1st 1837 in pursuance of a Warrant granted to George Mowry dated 8th day of December 1836. Situate on the South side of the Ohio River in Raccoon Township, Beaver County Pa. Adjoining lands as above. Containing Two hundred and twenty eight acres forty two perches and allowance of Six per Cent.

Wm McCallister D.S.

John Taylor Esq. Surveyor General.

Note. Adjoining the above Survey on the east side lies a tract of land called Rotterdam. Patented in the name of Jacob Bausman, which according to its bearing from the Black Oak corner would interfere with this Survey, by the inner dotted line which appears to be a new line - While from the place where the present lines intersect at the southern point in running towards the Black Oak I find a regular marked line for about half the distance - the age of Which is 49 groths. I believed that to be the original line of the Rotterdam tract, and accordingly run by it. Should the Rotterdam tract hold by its Course it would take 11 acres 80 perches from the above contents, and leave 216 acres 122 perches

Wm McCallister D.S.

IN TESTIMONY that the above is a copy of the original remaining on file in the Department of Internal Affairs of Pennsylvania, made conformably to an Act of Assembly approved the 16th day of February, 1833, I have hereunto set my Hand and caused the Seal of said Department to be affixed at Harrisburg, this fourteenth day of February 1906.

Isaac B. Brown

Secretary of Internal Affairs.